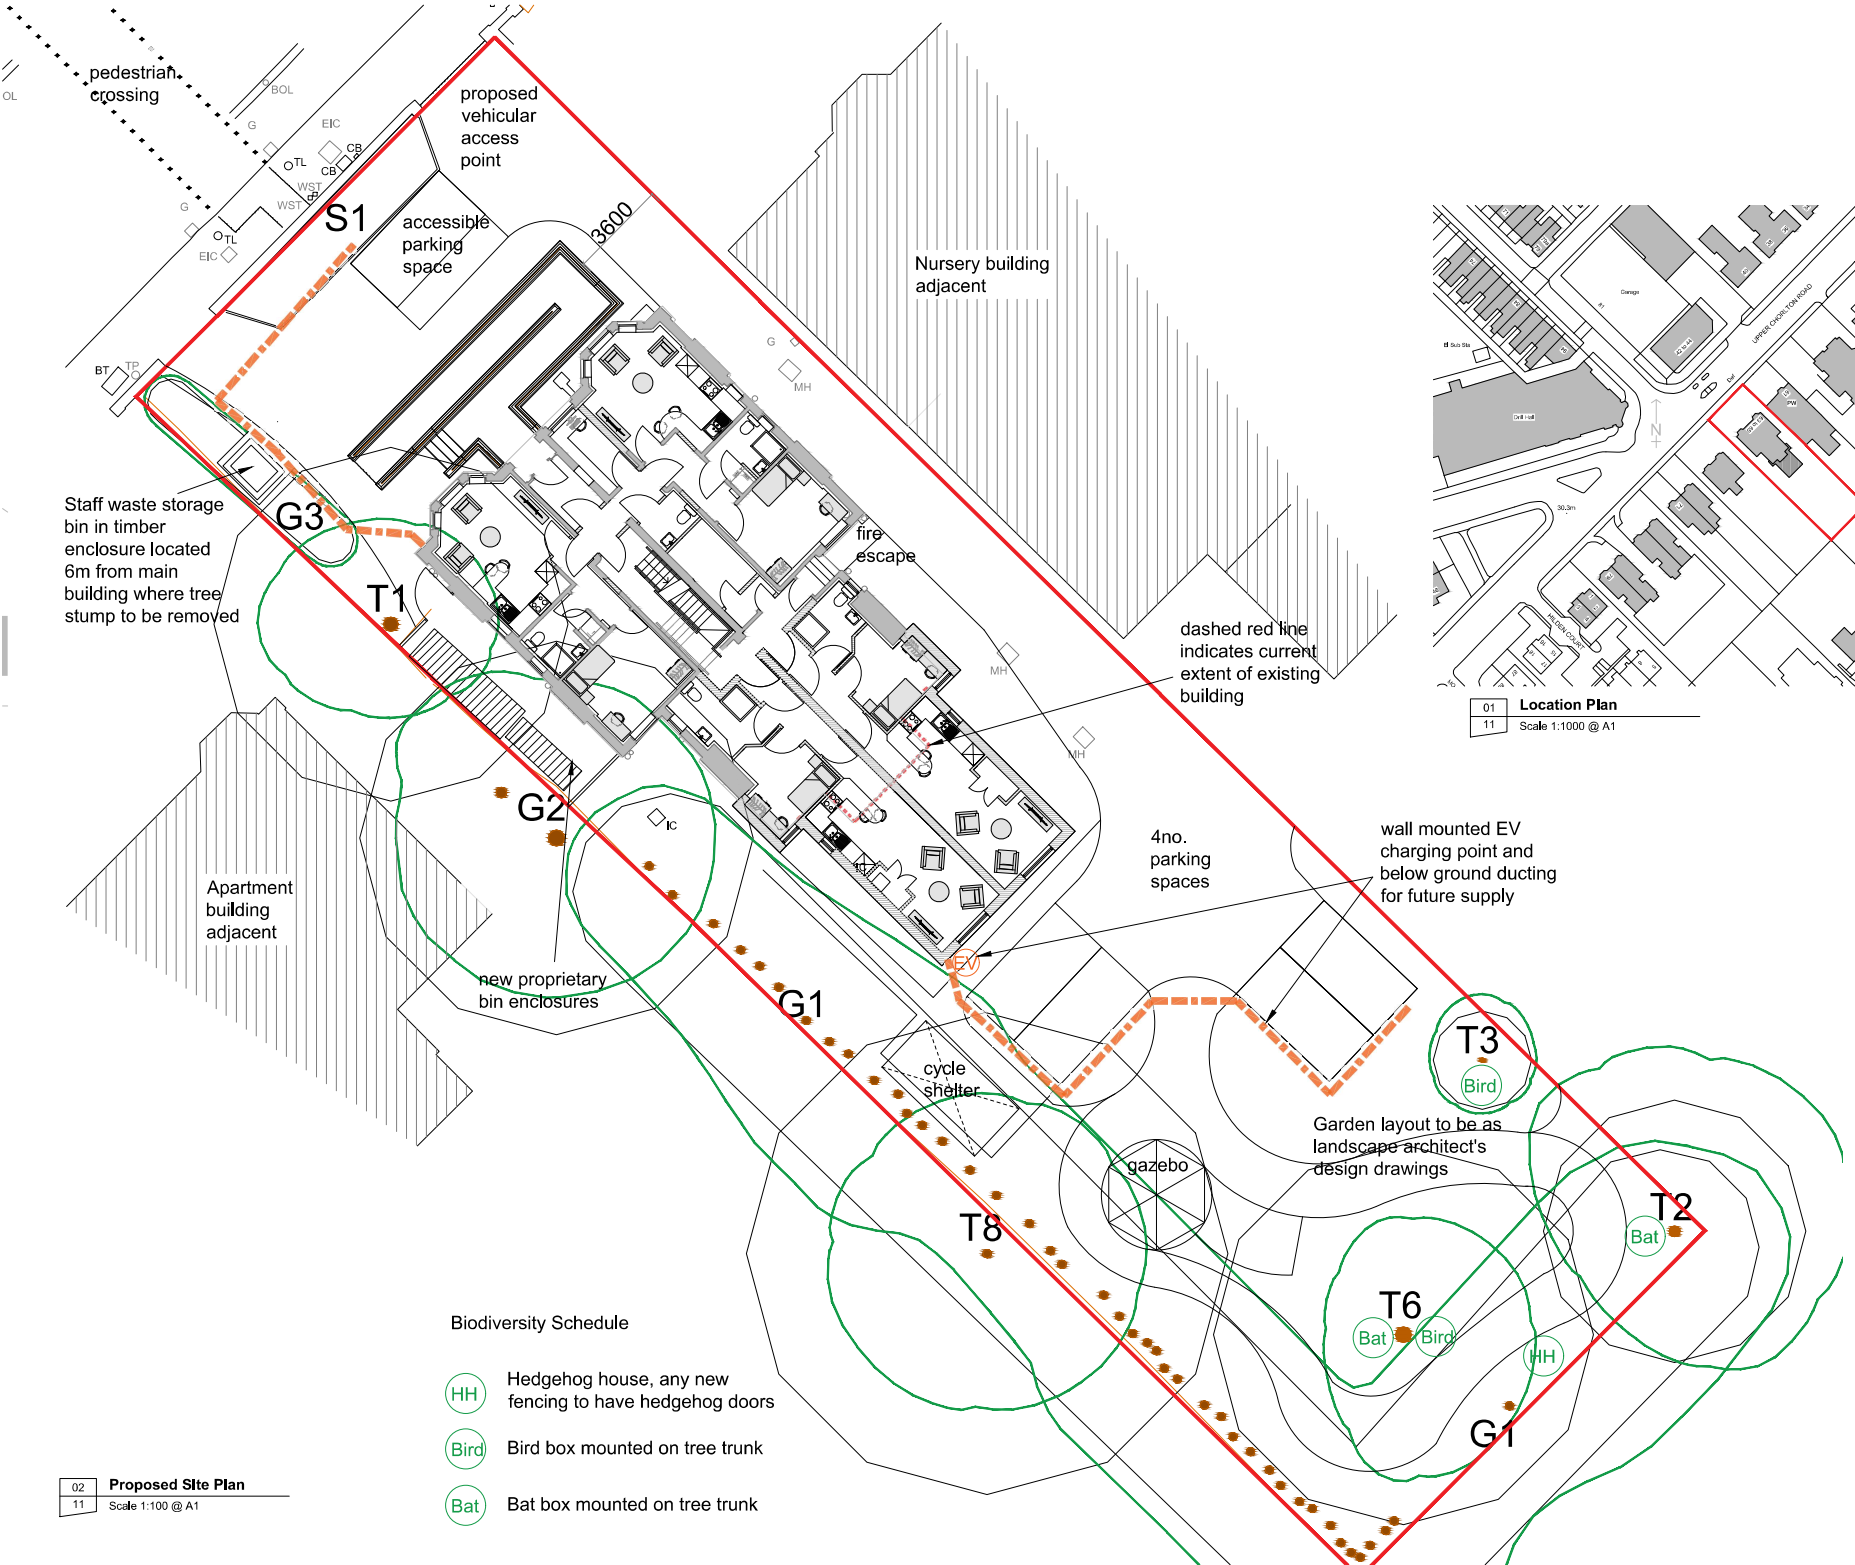


Biodiversity Schedule

HH	Hedgehog house, any new fencing to have hedgehog doors
Bird	Bird box mounted on tree trunk
Bat	Bat box mounted on tree trunk

02 / 11 **Proposed Site Plan**
Scale 1:100 @ A1

01 / 11 **Location Plan**
Scale 1:1000 @ A1

General Notes
01: Dimensions must not be scaled from this drawing. If in doubt, please ask.
02: All dimensions are in millimetres unless noted otherwise.
03: All dimensions should be verified on site before proceeding with the work.
04: TADW Architects shall be notified in writing of any discrepancies.
05: © TADW Limited (UK) 2015

Schedule of Accomodation

12no. 1B1P flats 41-47sqm

Issue	Description	Date	Drawn	Checked
P6	Charging point and ducting added	11.2.25	MH	BB
P5	Biodiversity schedule added	5.2.25	MH	BB
P4	Basement light wells omitted. Bin store note corrected	27.11.23	MH	BB
P3	Bin store proposals revised	27.11.23	MH	BB
P2	Landscape layout added	13.11.23	MH	BB
P1	Drawing prepared for planning application	27.10.23	MH	BB

Drawing Status
P - Planning | T - Tender | C - Construction | R - As Record

For Planning

tadw | architects
Six St. Petersgate Stockport Cheshire SK1 1HD
Ph 0161 477 6158 Fx 0161 480 8342 mail@tadw.co.uk www.tadw.co.uk

Client	Great Places Housing Group
Job	63-65 Upper Chorlton Road Whalley Range
Title	Proposed Site Plan
Scale	1:100 @ A1

Note - Prints from PDF files may not be to scale, check accuracy against scale
0 5 10m 1:100

Job Number	Drawing Number	Issue
231332	11	P6