




EXISTING GROUND FLOOR
SCALE:1:100

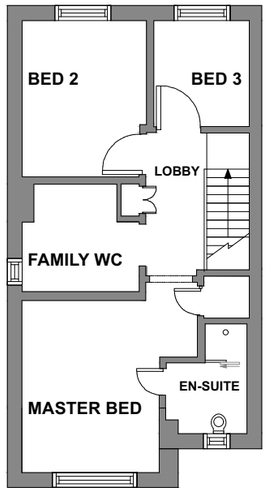


EXISTING FIRST FLOOR
SCALE:1:100

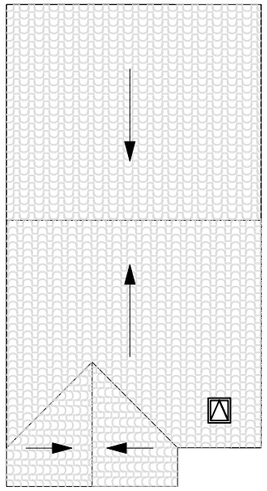


EXISTING ROOF PLAN
SCALE:1:100

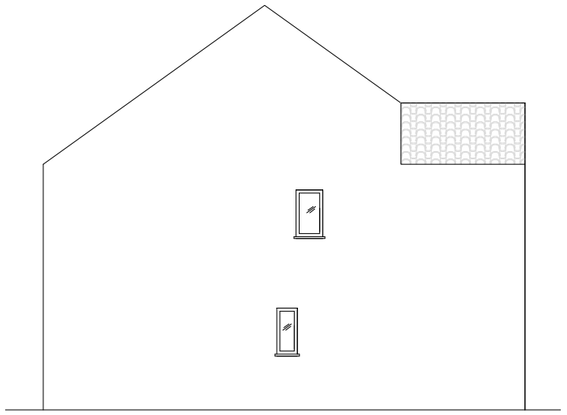


EXISTING SIDE ELEVATION
SCALE:1:100

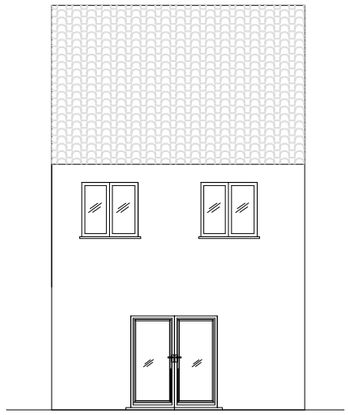

EXISTING REAR ELEVATION
SCALE:1:100

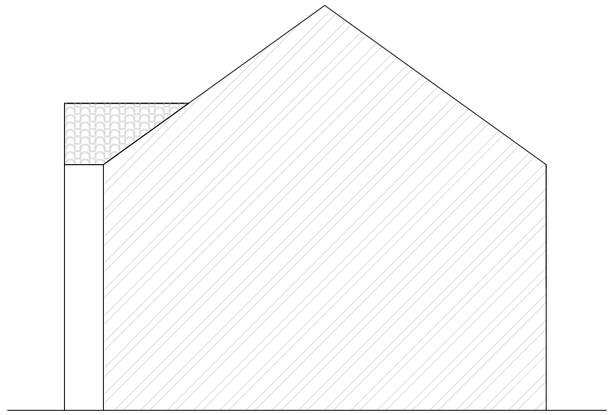

EXISTING GABLE ELEVATION
SCALE:1:100

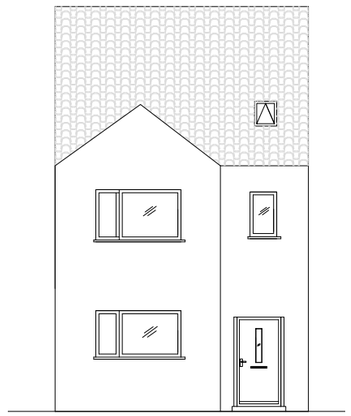

EXISTING FRONT ELEVATION
SCALE:1:100

This drawing must not be reproduced without permission from NM Architectural Services LTD. DO NOT scale of this drawing. All Dimensions are to be checked on site by the contractor/sub contractor. Any discrepancies to be reported to NM Architectural services LTD.

Client Name: SIBUSISO DEWA	**Drawing Title:** Existing Plans & Elevations	**Project Type:** Extensions / Internal Alterations			**Check By:**	MN	Date: 26.02.2025	**Revision Notes:**
Project Address: 10 AVIARY ROAD MANCHESTER, M12 5NN	**Drawing Type:** Planning Submission	**Dwg No:**	AVC:003	**Scale:**	1:100	**Rev:**		