

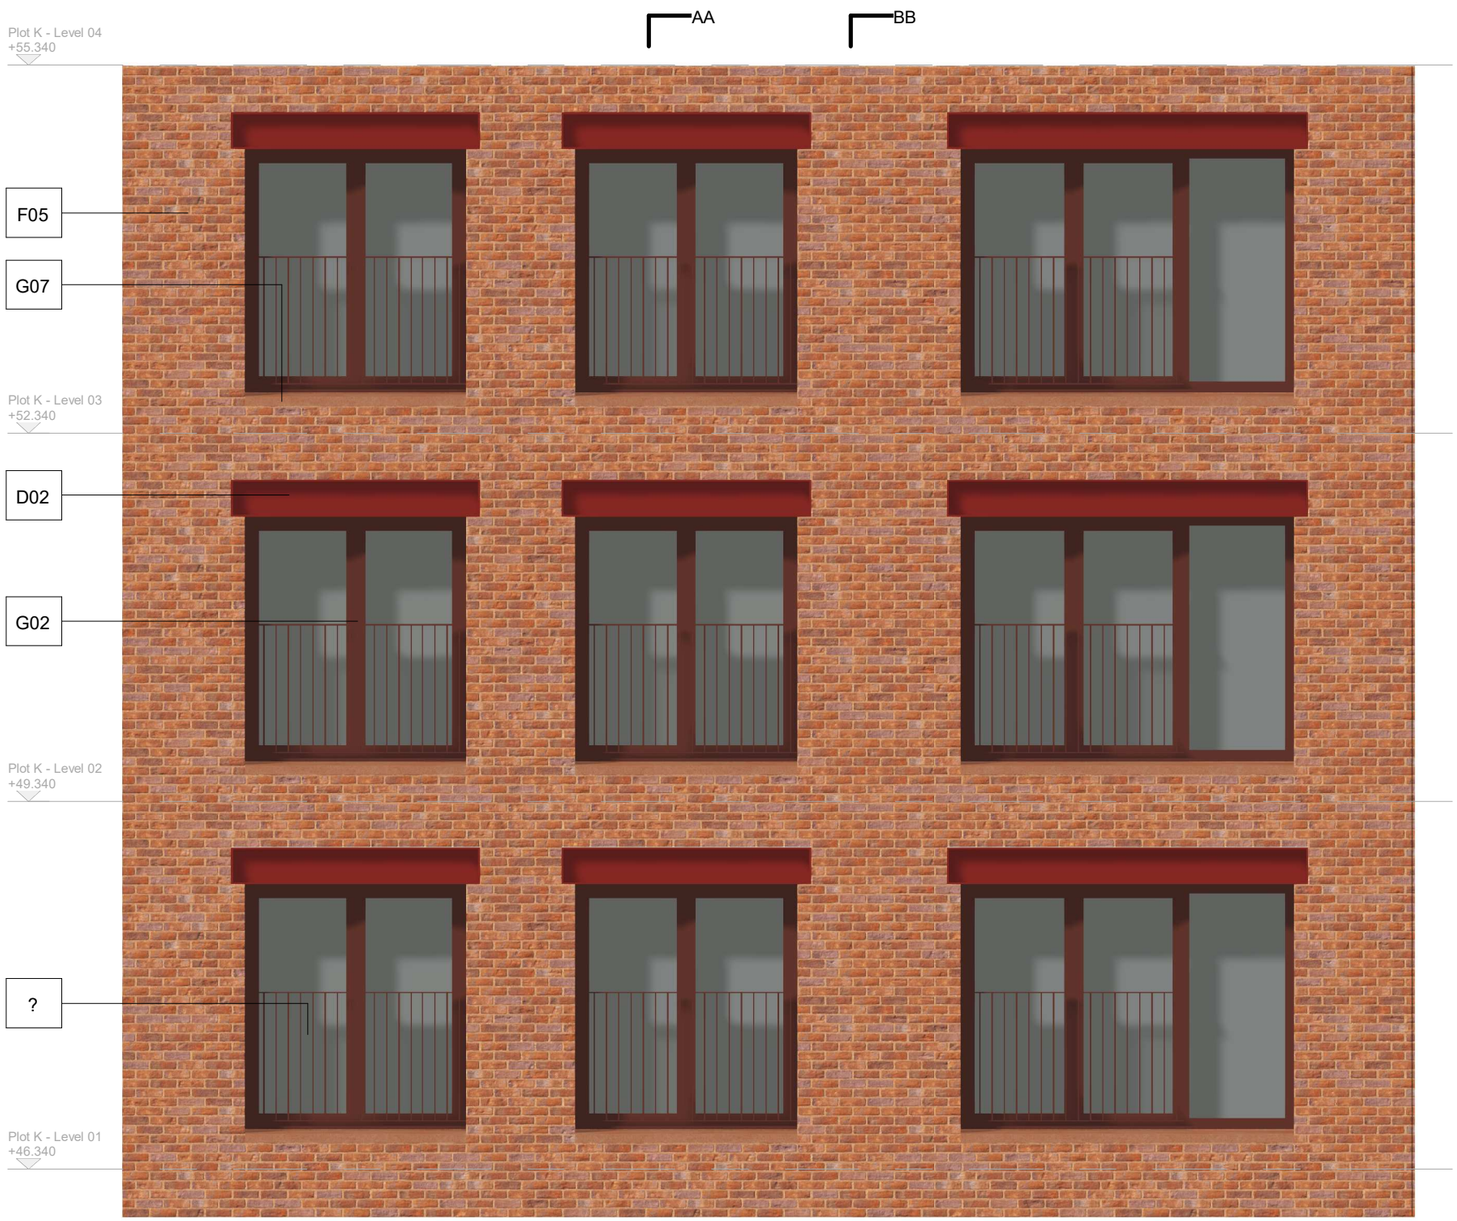



K1 East Elevation_Typical Bay 03
1:50

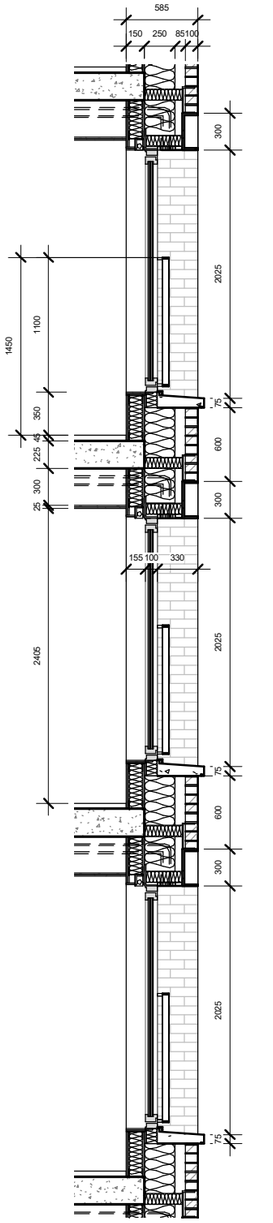

K1 East Elevation_Section AA
1:50

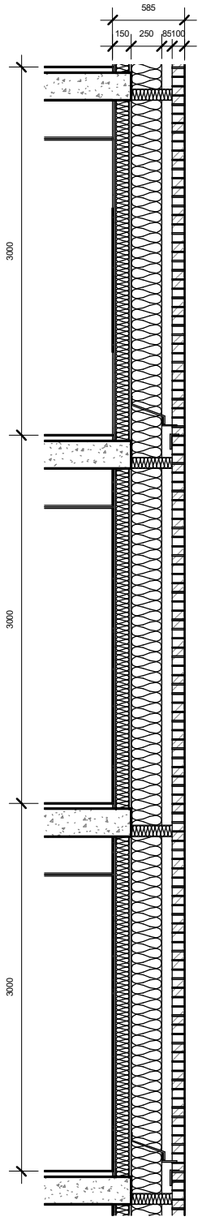

K1 East Elevation_Section BB
1:50

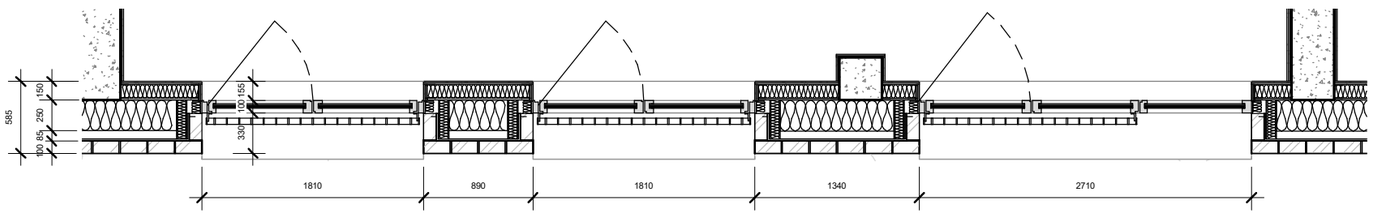

K1 East Elevation_Typical Bay Plan 03
1:50

General Notes

No implied licence exists. This drawing should not be used to calculate areas for the purposes of valuation.
Do not scale this drawing for construction purposes. All dimensions to be checked on site by the contractor and such dimensions to be their responsibility.
All work must comply with relevant British Standards and Building Regulations
requirements. Drawing errors and omissions to be reported to the architect.

Notes

Facades

F05	Dark red brick with light mortar

Glazing & Doors


G02	PPC aluminium window / door - Dark Red finish - RAL 3009
G07	Precast sill in dark red colour - Red Orange RAL 2001

Balconies, Balustrades & Other Details

D02	Steel beam lintel in signal red colour - RAL 3001
D06	Steel balustrade in dark red finish - RAL 3009

0 2m
@ 1:50

Key Plan

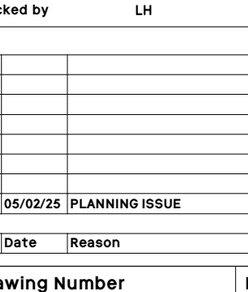

Studio Egret West
3 Brewhouse Yard
London, EC1V 4JQ
hello@egretwest.com
+44 (0) 20 7549 1730

Stage 2

Project No.	0199-MAY
Project Name	
Mayfield Phase 1b	
Drawing Title	
Typical Bay 03	
Client	LandsecU+I
Scale @A3	1 : 50
Date	05/02/25
Drawn by	MI / EW
Checked by	LH

Rev	Date	Reason	CHK
01	05/02/25	PLANNING ISSUE	SEW

Drawing Number	Rev.
0199-MAY-SEW-K01-ZZZZ-DR-A-001503	01