
This drawing is for design intent **only**

Do Not Scale

If in doubt, ask. All discrepencies to be reported to the architect before manufacture, fabrication
Drawings are to be read in conjunction with all relevant specifications and consultant information

This drawing is not to be re produced without express permission of the architect and only used for the purposes shown within the titleblock status bar. This drawing and all associated designs indicated remain the copyright of the architect.

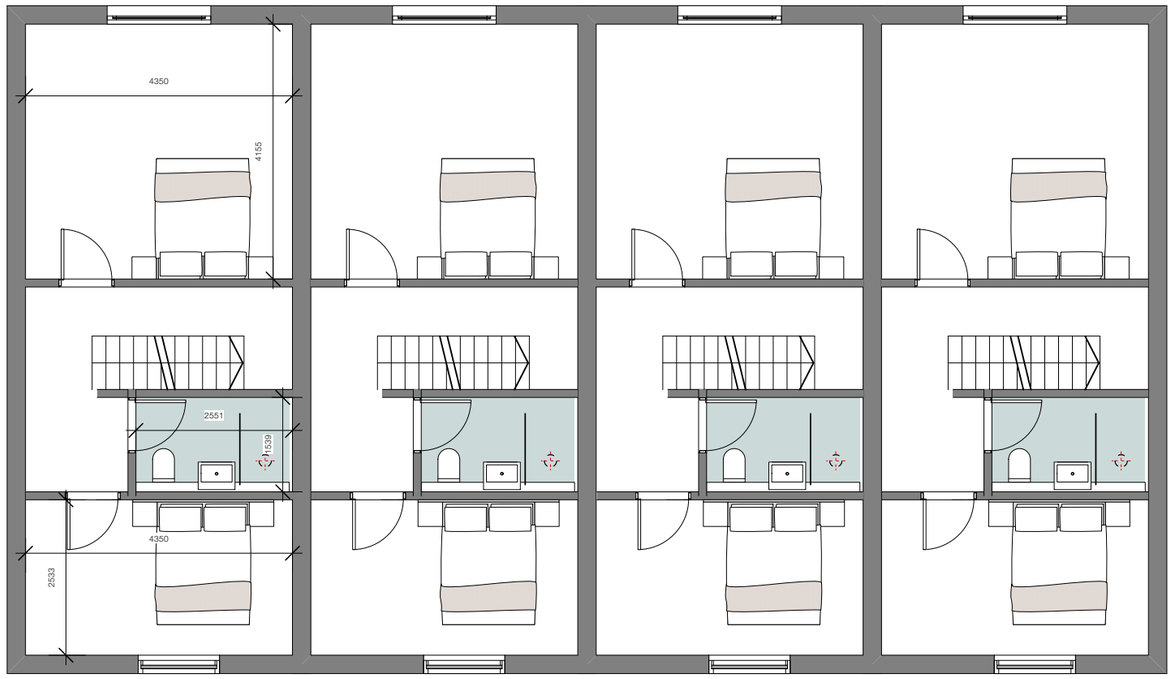

House 4 House 5 House 6 House 7

Keenamon Ltd

1729- Edge Lane

Proposed Second Floor Plan_BuildingA

dwg 1729-122 rev B

scale 1:20 @ A3

issued 04.07.17

date 08.03.2017 drawn HR checked

mcnulty architects

mcnulty architects ltd
Designworks
The Colony Wilmslow
Altrincham Road
SK9 4LY

RIBA Chartered Practice

info@mcnultyarchitects.com

01625 468 991