
SCALE BAR 1:100

0 5 10 15 20

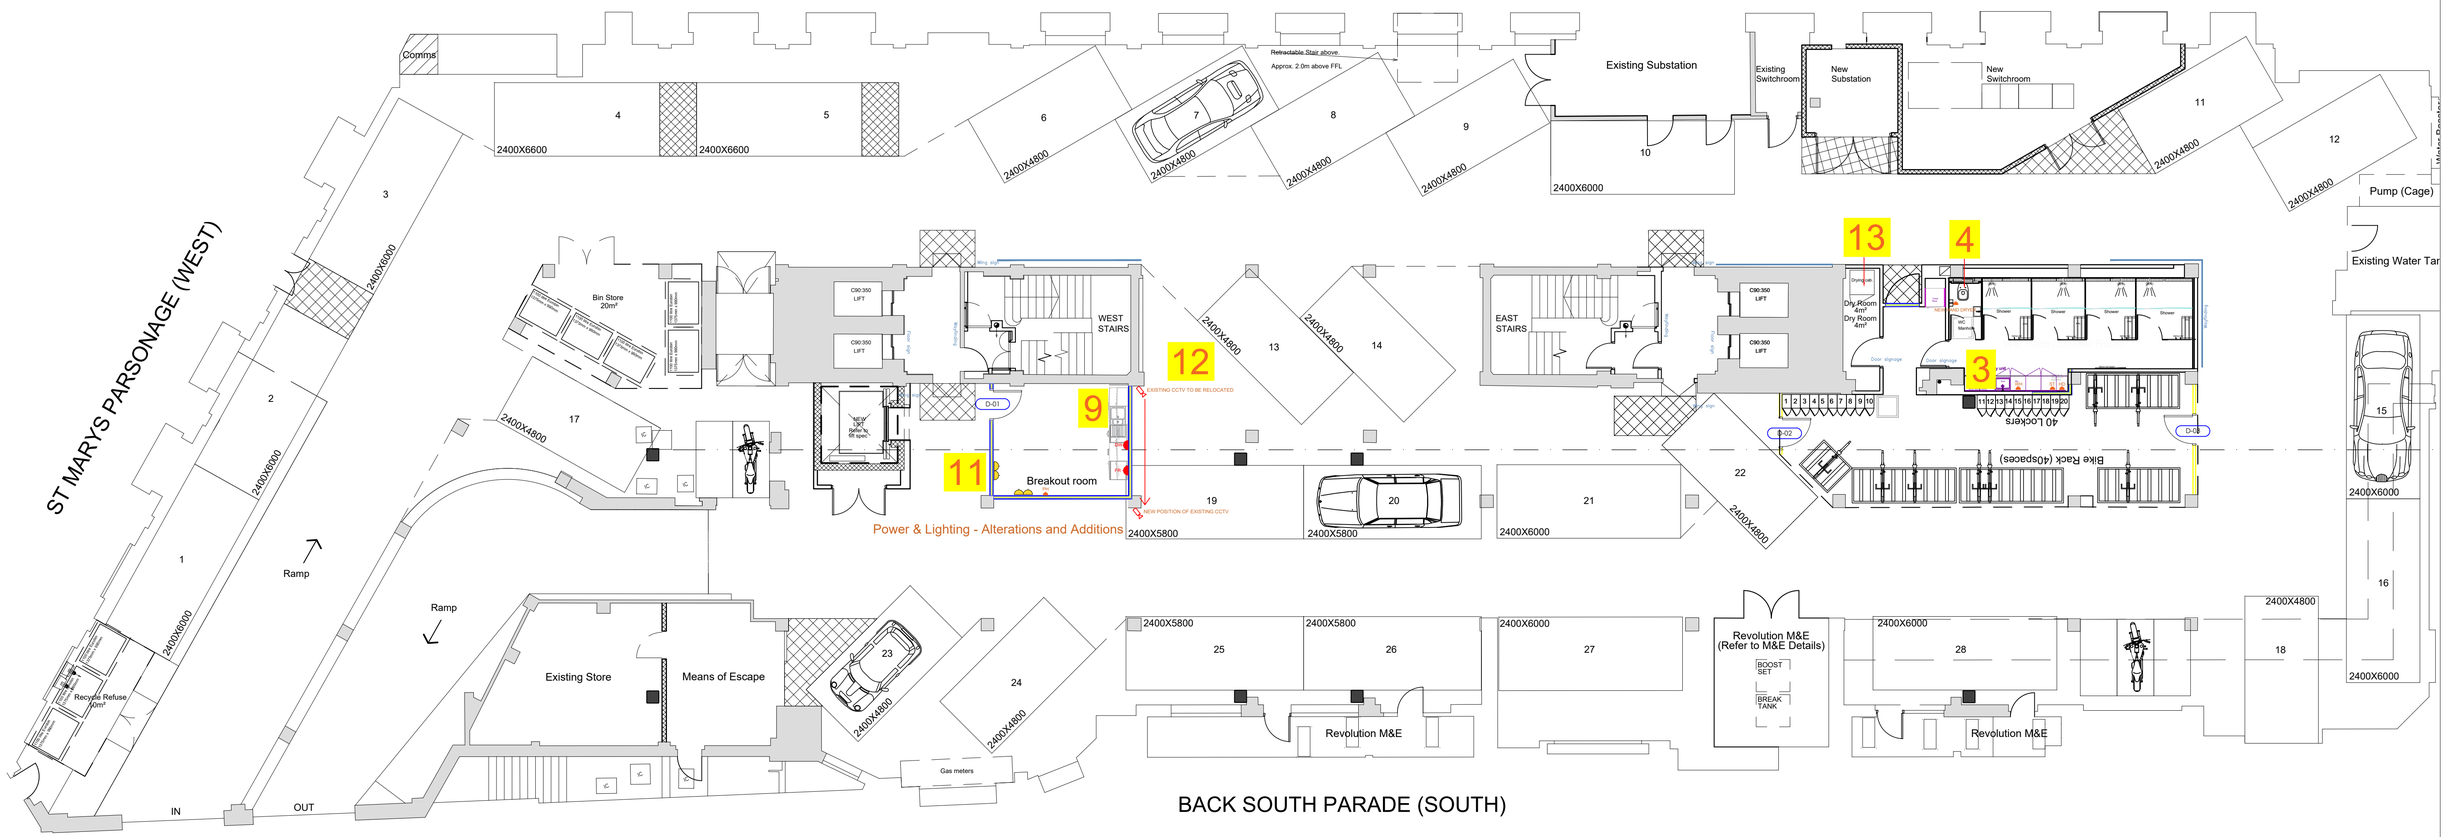

BASEMENT

DESIGN NOTES TO BE READ ALONG WITH COST PLAN

3 - SMALL POWER TO VANITY UNIT TO INCLUDE NEW DEDICATED CIRCUITS TO HAIR DRYER & HAIR STRAIGHTENERS & ELECTRIC WATER HEATER.

4 - HAND DRYER TO NEWLY FORMED WC.


9 - SUPPLY & INSTALL NEW POWER TO TEAPOINT.

11 - SUPPLY & INSTALL 2xTSSO TO NEWLY FORMED WALLS.

12 - RELOCATE EXISTING CCTV CAMERA

13 - PROPOSED SOLUTION INCORPORATES HEATING, DEHUMIDIFIER & STAT CONTROL WITH CONDENSATE FACILITY.
FURTHER INFORMATION TO FOLLOW.

ALL PROPOSALS SUBJECT TO HERITAGE/LISTED BUILDINGS APPROVAL AS WELL AS BUILDING CONTROL.

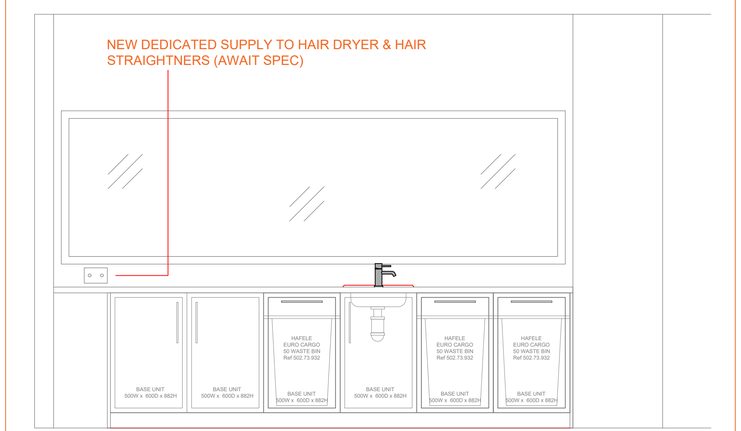

VANITY UNIT ELEVATION @ 1:20

DRAWING NOTES.

- Full Scope Of Works To Be Detailed
- Emergency Exit Lighting & Illuminated Exit Signage To Be Provided And to Meet BS5266 As A Minimum
- Fire Detection & Alarm System To Be Modified & Amended Meet BS5389 As A Minimum

Rev:	Date:	Description:
A	13.1.25	Further detail added after meeting. CJW

THIS DRAWING IS THE COPYRIGHT OF RKB ELECTRICAL LTD, AND MAY NOT BE REPRODUCED IN ANY FORM WITHOUT PRIOR WRITTEN CONSENT.

Rkb Ltd

Registered Address:
9 Parkwood Close
Skipton, BD23 1QW

Office Address:
16C Ghyll Way
Airedale Businesss Centre
Skipton, BD23 2DD

Tel. 01756 709578

Email: info@rkb-electrical.co.uk

Web: rkb-electrical.co.uk

© Copyright Rkb Electrical Ltd.

Title:
Power Layout
Basement

Project:
Arkwright House Phase 2

Drawn by:	Date:	App'd by:	Date:
djw	29/11/24	-	-

Design Stage:
DS1 - For Client/Contractor Comment

Drg No:	Scale:	Rev:
772P - B200	1:100 @ A1	A