



KEY PLAN
1:1000 @ A1


HOUSE TYPE 4B

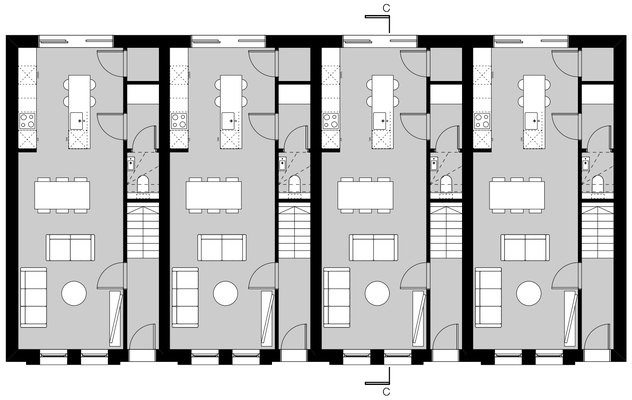


GROUND FLOOR PLAN
1:100 @ A1

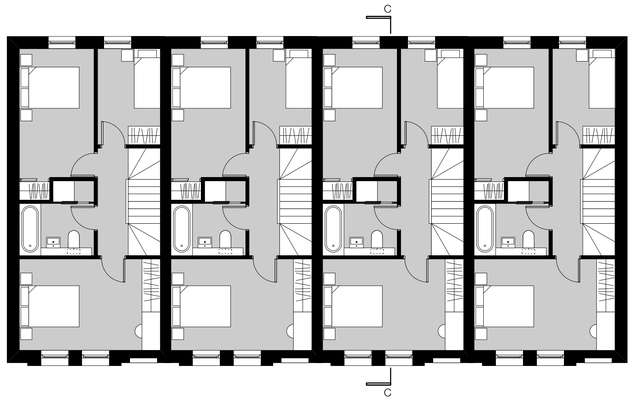

FIRST FLOOR PLAN
1:100 @ A1

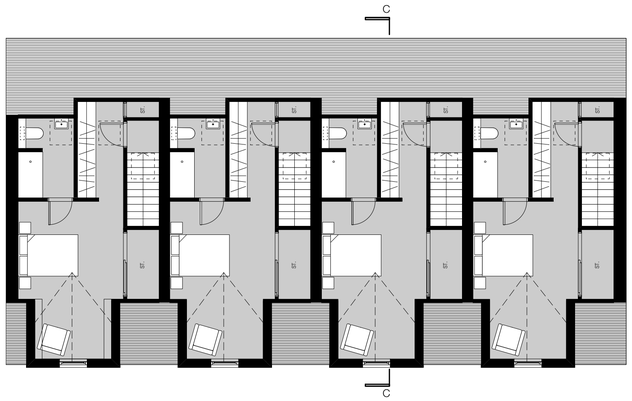

SECOND FLOOR PLAN
1:100 @ A1

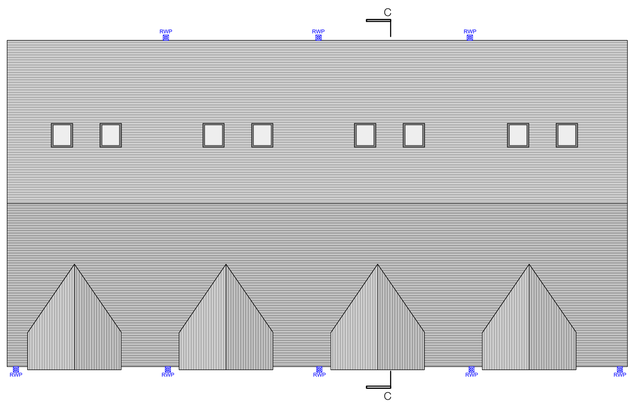

ROOF PLAN
1:100 @ A1

HOUSE TYPE 4B PLANS
1:100 @ A1

PLANNING

© Copyright Ollier Smurthwaite Architects

IMPORTANT NOTES:

REVISION	DATE	DESCRIPTION
A	23/10/24	Loft floor plan updated. Subsequent changes to sections and elevations.

CLIENT: VIEWS
PROJECT: LONGSIGHT CRICKET CLUB
ADDRESS:
DRAWING TITLE: HOUSE TYPE 4B PLANS
SCALE: 1:100 @ A1 **DATE:** AUGUST 2024
DRAWING NO: **A795_P_220A**

OLLIER SMURTHWAITE ARCHITECTS
40 King Street, Manchester, M2 6BA
T 0161 883 0838
F 0161 883 0839
E mail@olliersmurthwaite.com