
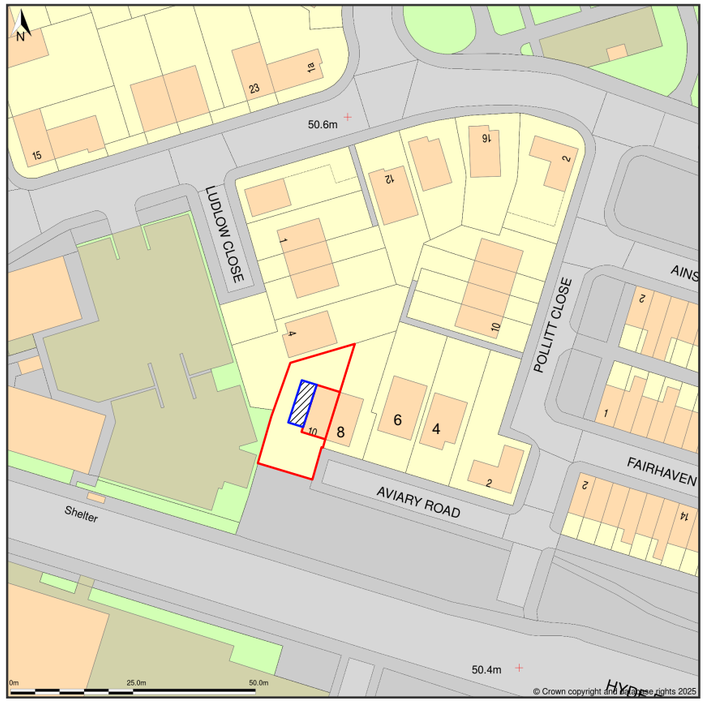


PROPOSED LOCATION PLAN
SCALE:1:1250

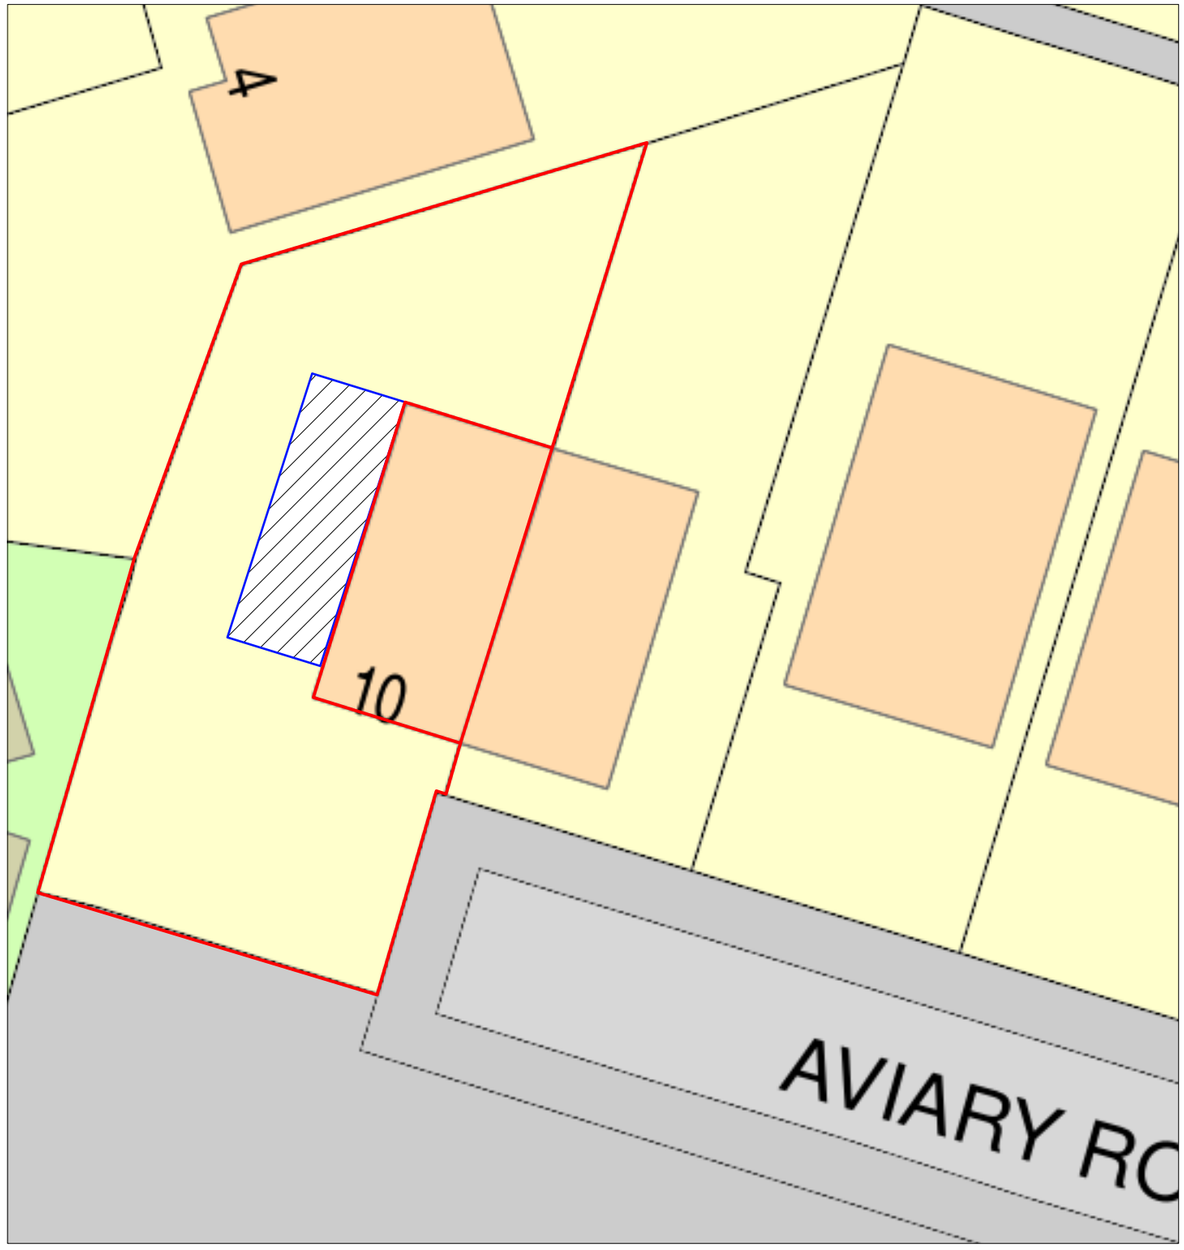

PROPOSED SITE PLAN
SCALE:1:200

This drawing must not be reproduced without permission from NM Architectural Services LTD. DO NOT scale of this drawing. All Dimensions are to be checked on site by the contractor/sub contractor. Any discrepancies to be reported to NM Architectural services LTD.

Client Name: SIBUSISO DEWA	**Drawing Title:** Proposed Site & Location Plans	**Project Type:** Extension / Internal Alterations			**Check By:**	MN	Date: 26.02.2025	**Revision Notes:**
Project Address: 10 AVIARY ROAD MANCHESTER, M12 5NN	**Drawing Type:** Planning Submission	**Dwg No:**	AVC:002	**Scale:** AS SHOWN	1:100	**Rev:**		