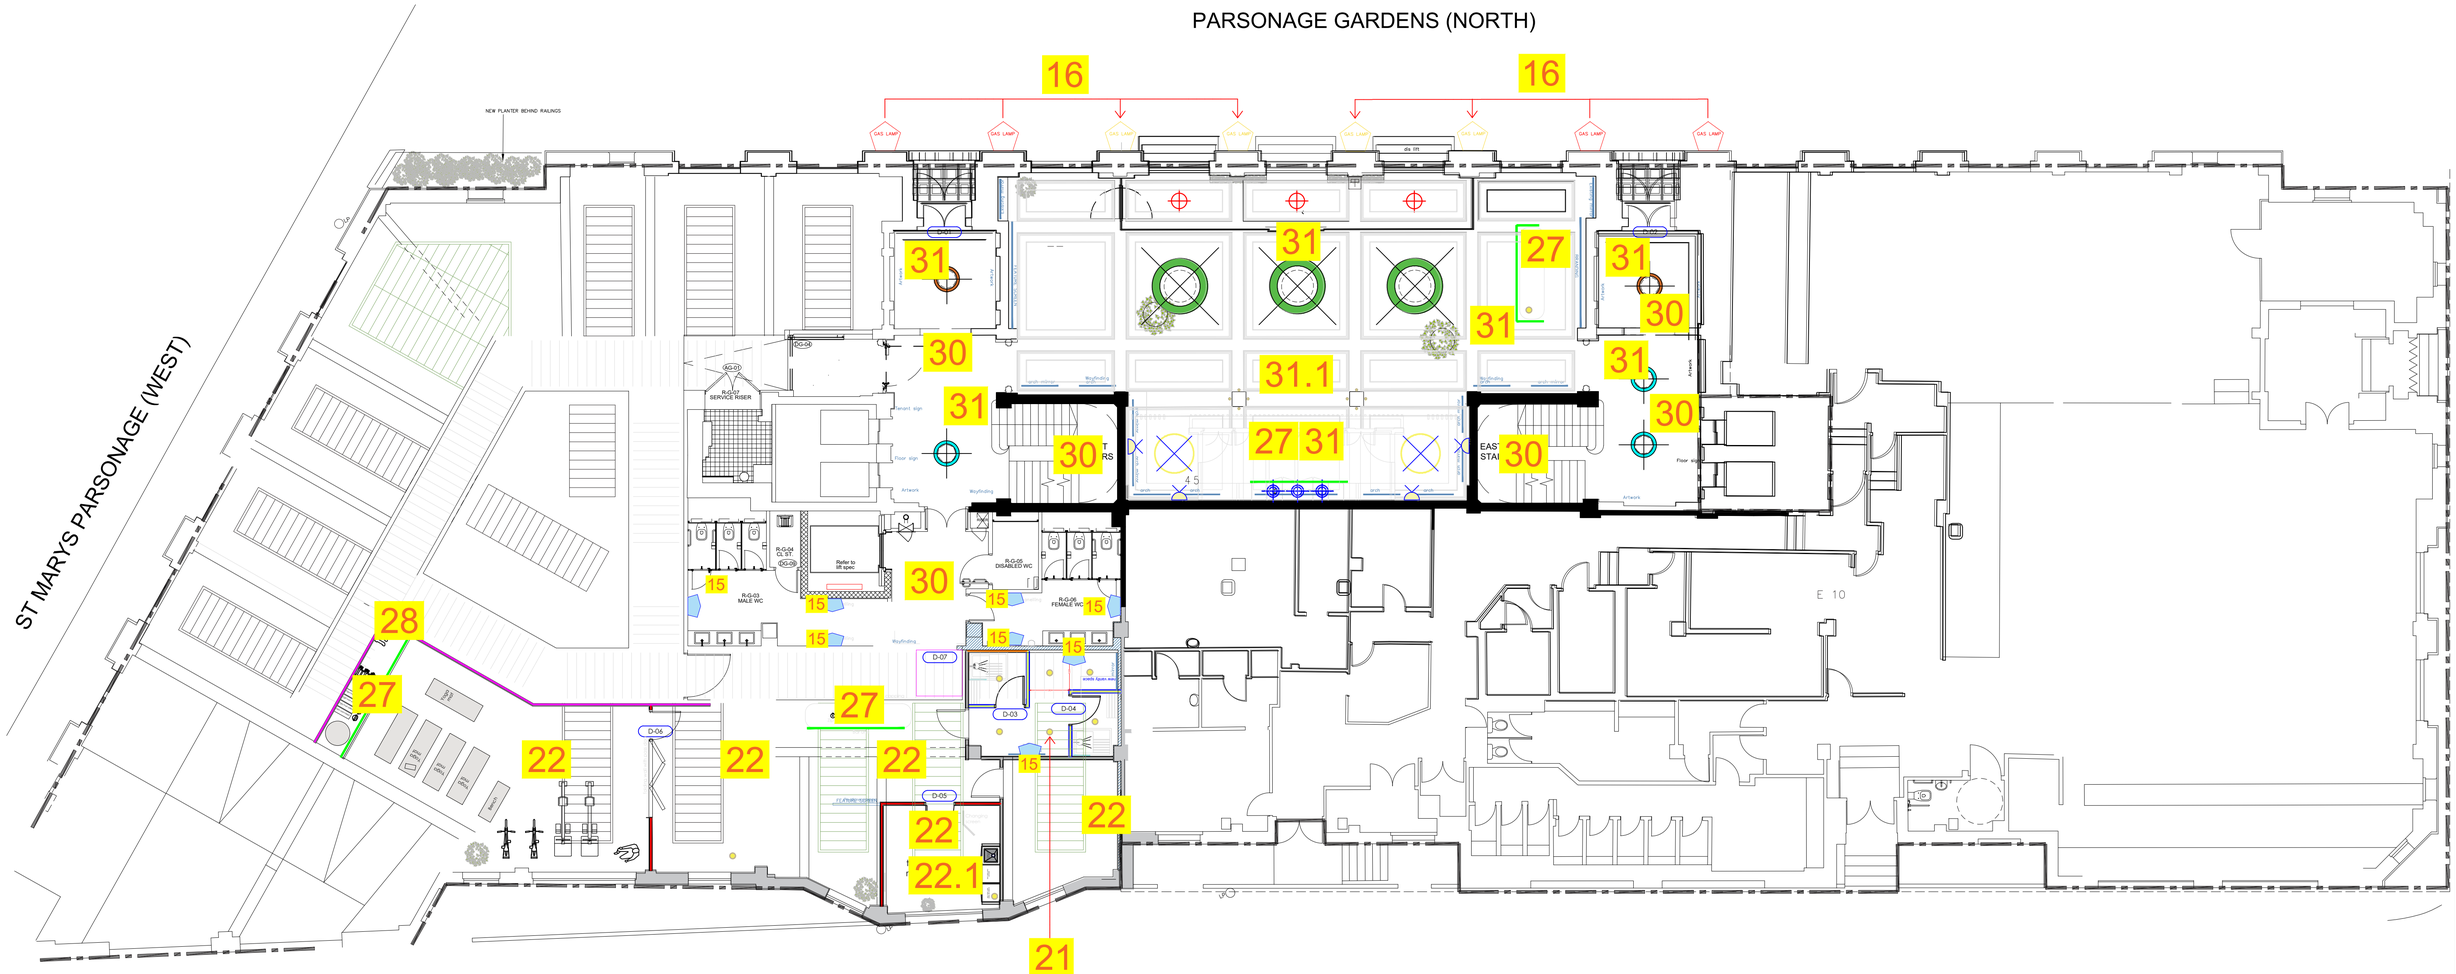



## DESIGN NOTES TO BE READ ALONG WITH COST PLAN

15 - NEW WALL LIGHTS.

16 - RELOCATE EXISTING GAS LANTERNS TO INCLUDE ALTERATIONS TO EXISTING WIRING.

21 - NEW IP RATED SPOTLIGHTS & EMERGENCY LIGHTS.

22 - UTILIZE EXISTING INSET LIGHTS, ALTER SWITCHING TO SUIT NEW ROOM LAYOUT. ENSURE SUFFICIENT COVERAGE WITH EMERGENCY LIGHTING.

22.1 - DIMMABLE SYSTEM TO EXISTING LIGHTS.

27 - LED TAPE TO JOINERY - POWER SUPPLY ONLY.

28 - LIGHTING TO GYM CUPBOARD - 2 x BATTEN LED, CONTROLLED VIA DOOR OPERATED SWITCH.

30 - CORE AREA - RELAMP ALL FITTINGS.

31 - LIGHTING SCHEME - AS VISUALS (LED TO COFFERS NOT REQUIRED)

31.1 - 2 COLUMNS TO HAVE 4nr FLOOR SPOTS EACH (WALL WASH)

**DRAWING NOTES.**

- Full Scope Of Works To Be Detailed
- Emergency Exit Lighting & Illuminated Exit Signage To Be Provided And to Meet BS5266 As A Minimum
- Fire Detection & Alarm System To Be Modified & Amended Meet BS5389 As A Minimum
- Findings of CTS Emergency Lighting Report To Be Implemented & Fittings Repaired / Replaced As Required.

SCALE BAR 1:100

0 5 10 15 20

| Rev: | Date: | Description: |
|---|---|---|
| B | 14.1.25 | Dimming added to Treatment Room. CJW |
| A | 13.1.25 | Further detail added after meeting. CJW |

THIS DRAWING IS THE COPYRIGHT OF RKB ELECTRICAL LTD, AND MAY NOT BE REPRODUCED IN ANY FORM WITHOUT PRIOR WRITTEN CONSENT.

Rkb Ltd

Registered Address:
9 Parkwood Close
Skipton, BD23 1QW

Office Address:
16C Ghyll Way
Airedale Businesss Centre
Skipton, BD23 2DD

**Tel. 01756 709578**

**Email: info@rkb-electrical.co.uk**

**Web: rkb-electrical.co.uk**

© Copyright Rkb Electrical Ltd.

Title:
Lighting Layout
Ground Floor

Project:
Arkwright House 2 B

| Drawn by: | Date: | App'd by: | Date: |
|---|---|---|---|
| djw | 29/11/24 | - | - |

Design Stage:
DS1 - For Client/Contractor Comment

| Drg No: | Scale: | Rev: |
|---|---|---|
| 772P - G100 | 1:100 @ A1 | B |