
"Copyright in this drawing remains with the designer. Responsibility is not accepted for errors made by others in scaling from this drawing. All construction information should be taken from figured dimensions only. Check all dimensions on site. In case of any discrepancy, refer query to the designer."

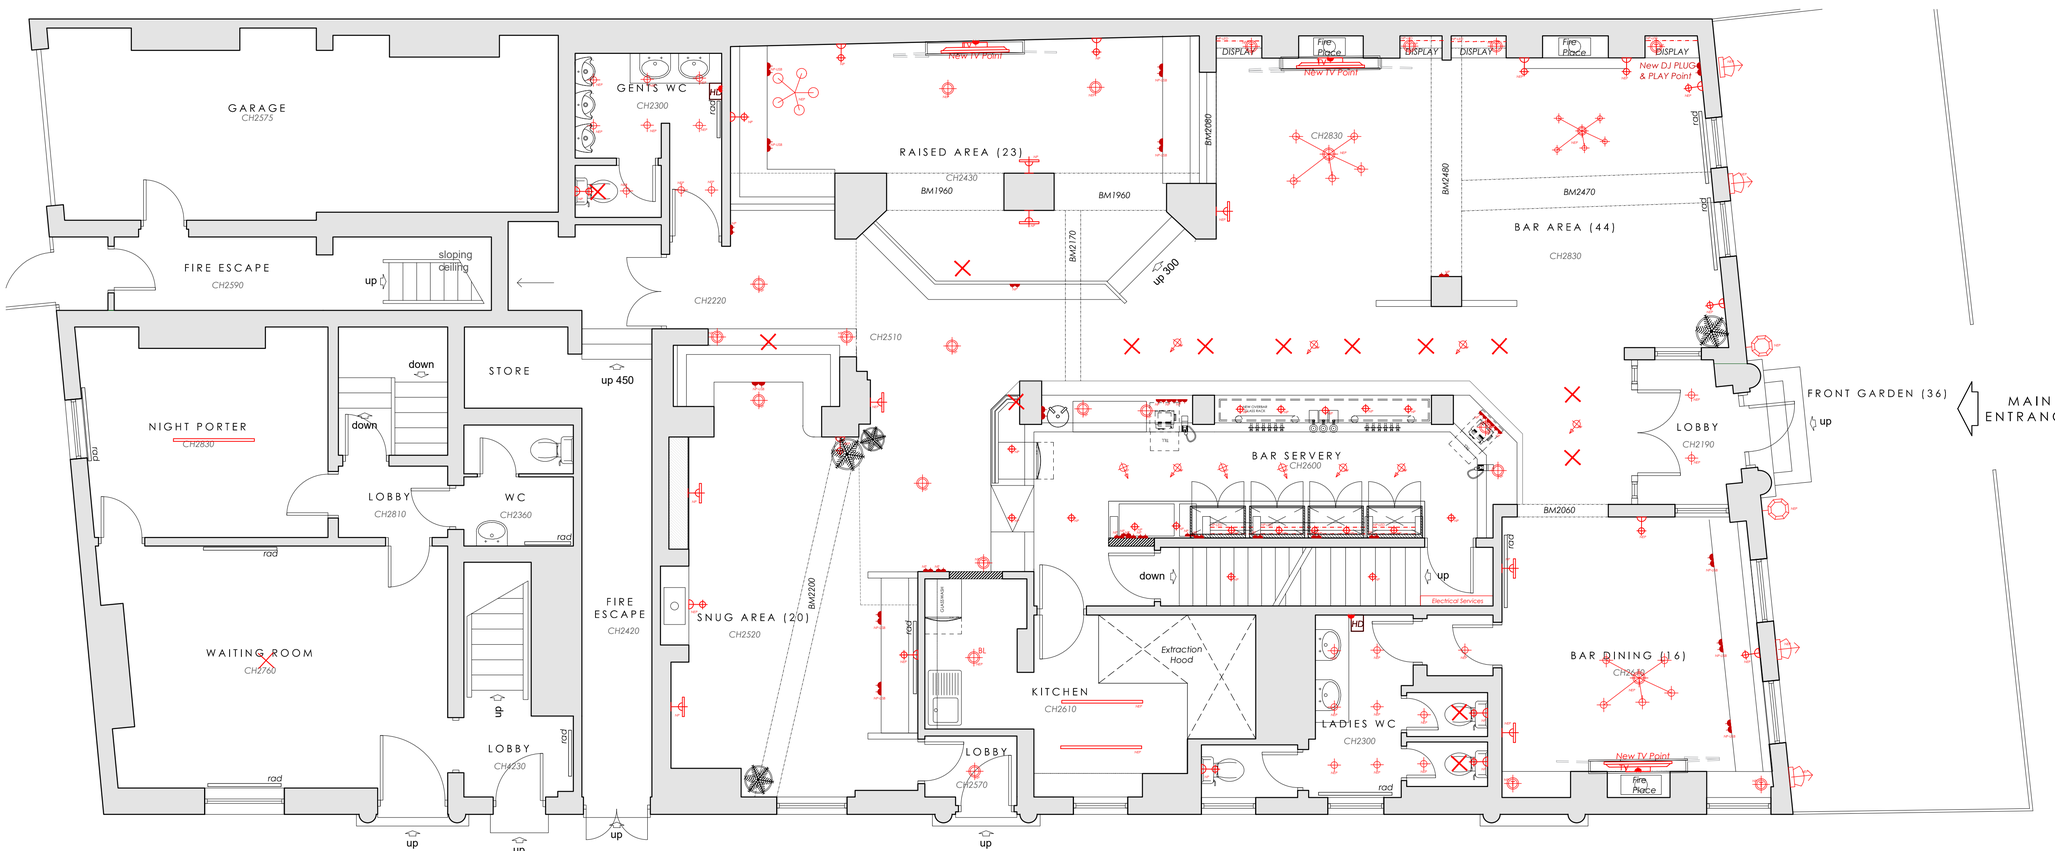


GROUND FLOOR PLAN AS PROPOSED

NORTH

0 1m 2m 3m 4m 5m

SCALE

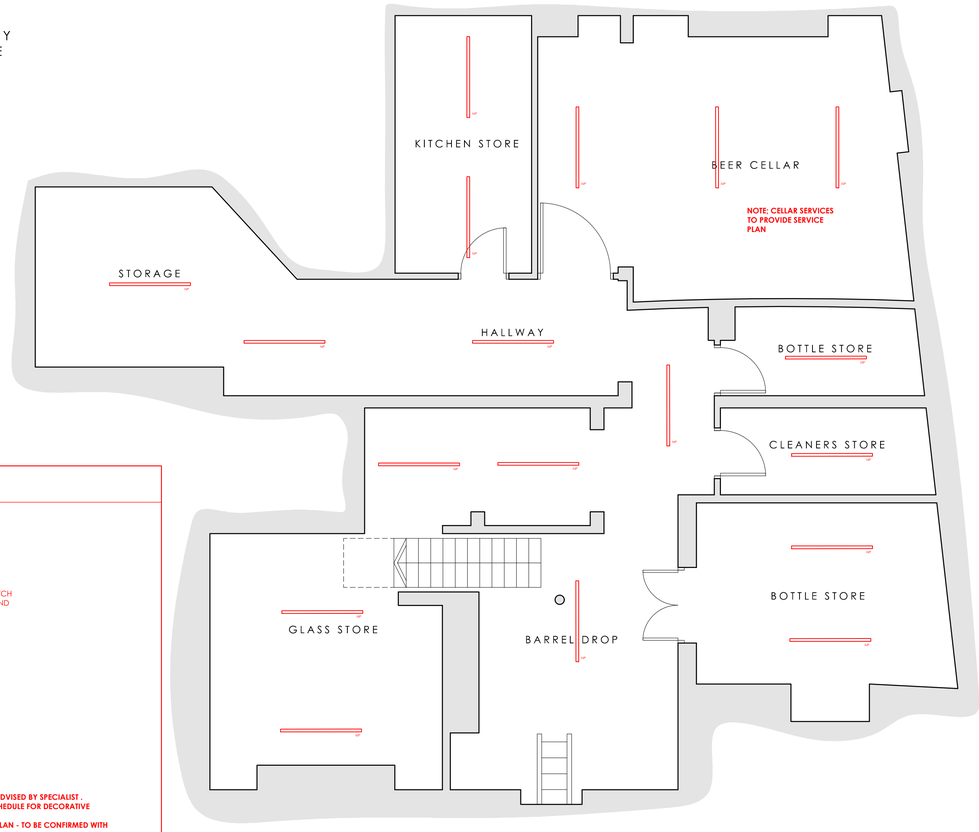

BASEMENT PLAN AS PROPOSED

NORTH

0 1m 2m 3m 4m 5m

SCALE

ELECTRICAL KEY - READ IN CONJUNCTION WITH CORRESPONDING DECORATIVE LIGHTING SCHEDULE

ELECTRICAL KEY:

EP - Existing electrical position / fitting retained / elec contractor to survey and allow for repair / re-lamp / replace fitting as required. Local notes for pendants to hook and drop.

NEP - New electrical fitting in existing position.

NP - New electrical position / fitting in new position. All new wall fittings to be chased into wall and made good.

Allow to change all power outlets and switch plates to public areas - to be ANTIQUE BRASS. Back of house areas where there is no chance of damage can be standard white plastic faced. Where they need to be heavy duty such as beer cellars etc they must be SAA finish.

Electrical fitting / position removed. Supplies capped off and made safe, to infilled and decorated.

NOTE: All front-of-house area lighting to be modified as necessary to ensure dimming in the zones as noted on the drawings, split wall lights and lamps, ceiling pendants, ceiling spots.. Unless otherwise noted, all switching to be located behind bar servery.

30A — Unless otherwise noted, all switching to be located behind bar servery.

Electrical supply for bar glasswash, ice machine, coffee machine, cellar cooling etc - all locally switched.

FS — New switched fused spurs e.g. for new air input and extract - positions shown are indicative, final positions and also wiring / loading requirements to be confirmed by ventilation contractor.

New downlighters, LIGHT FITTING SUPPLIED BY RETAILER AND INSTALLED BY ELECTRICAL CONTRACTOR.

New picture light, LIGHT FITTING SUPPLIED BY RETAILER AND INSTALLED BY ELECTRICAL CONTRACTOR.

New single wall light , LIGHT FITTING SUPPLIED BY RETAILER AND INSTALLED BY ELECTRICAL CONTRACTOR.

New decorative pendant, LIGHT FITTING SUPPLIED BY RETAILER AND INSTALLED BY ELECTRICAL CONTRACTOR.

New single or multiple ceiling mounted spotlights, LIGHT FITTING SUPPLIED BY RETAILER AND INSTALLED BY ELECTRICAL CONTRACTOR.

New decorative multi arm pendant, LIGHT FITTING SUPPLIED BY RETAILER AND INSTALLED BY ELECTRICAL CONTRACTOR.

New double wall light , LIGHT FITTING SUPPLIED BY RETAILER AND INSTALLED BY ELECTRICAL CONTRACTOR.

New table light - to be hardwired in, LIGHT FITTING SUPPLIED BY RETAILER AND INSTALLED BY ELECTRICAL CONTRACTOR.

TV — New TV - sizes specified on plans/details, SUPPLIED AND INSTALLED BY WILLOW COMMUNICAITION.

HD — New hand dryer, RILEYS STANDARD SPEC. TO BE SUPPLIED AND INSTALLED BY ELECTRICAL CONTRACTOR.

FLUO — Electrical supply for fluorescent tube lighting. LIGHT FITTING SUPPLIED BY AND INSTALLED BY ELECTRICAL CONTRACTOR.

Electrical supply WARM WHITE LED TAPE. LIGHT FITTING SUPPLIED BY AND INSTALLED BY ELECTRICAL CONTRACTOR.

TV — High level electrical / coax aerial/ CAT6 supply for TVs etc switched from behind bar - wiring requirements / loadings t.b.c

Wall mounted low level socket outlets for general use - cleaners, AWPs etc. Note AWP's / Machines must be switched seperately behind the bar and RCD Protected. Sockets for music equipment / effects etc RCD protected. External plug sockets to be external waterproof box fittings with flap down lid. Sockets to fixed seating for laptop plug in use complete with USB/C for phone charging.

HD — New hand-dryer electrical supply. Fused spur to be positioned at high level - supply to terminate 1100mm above floor level. Note brass face to public areas.

EXTERNAL

NEW FLOOD LIGHTS TO MATCH EXISTING. TO BE SUPPLIED AND INSTALLED BY ELECTRICAL CONTRACTOR.

NOTE: AV AND CCTV LAYOUT TO BE ADVISED BY SPECIALIST . REFER TO CORREPSONDING LIGHT SCHEDULE FOR DECORATIVE SPECS.
ASSUMED RADIATOR POSITIONS ON PLAN - TO BE CONFIRMED WITH M&E CONTRACTOR.
ALLOW TO INSTALL DIMMERS TO TRADE AREA LIGHT FITTINGS:
4 ZONES SPLIT WALL LIGHTS, CEILING PENDANTS, SPOTS
ALL DENOTED LIGHT FITTINGS TO REMAIN AS EXISTING.

Rev	Description	By	Date
-	-	-	-

INVENTIVE DESIGN ASSOCIATES
ARCHITECTURE & INTERIOR DESIGN

57 Station Road, Cheadle Hulme
Stockport, Greater Manchester SK8 7AA
Company Reg No: 9251414

0161 428 0310
office@inventiveda.com
www.inventiveda.com
@inventiveda

TRUST INNS
The Brunswick
97 Piccadilly, Manchester M1 2DB
M&E PLAN

DRAWN	JH	DATE	JAN 25	DRAWING NO. 22108-401
SCALE	1:50@A1	REV.	-	