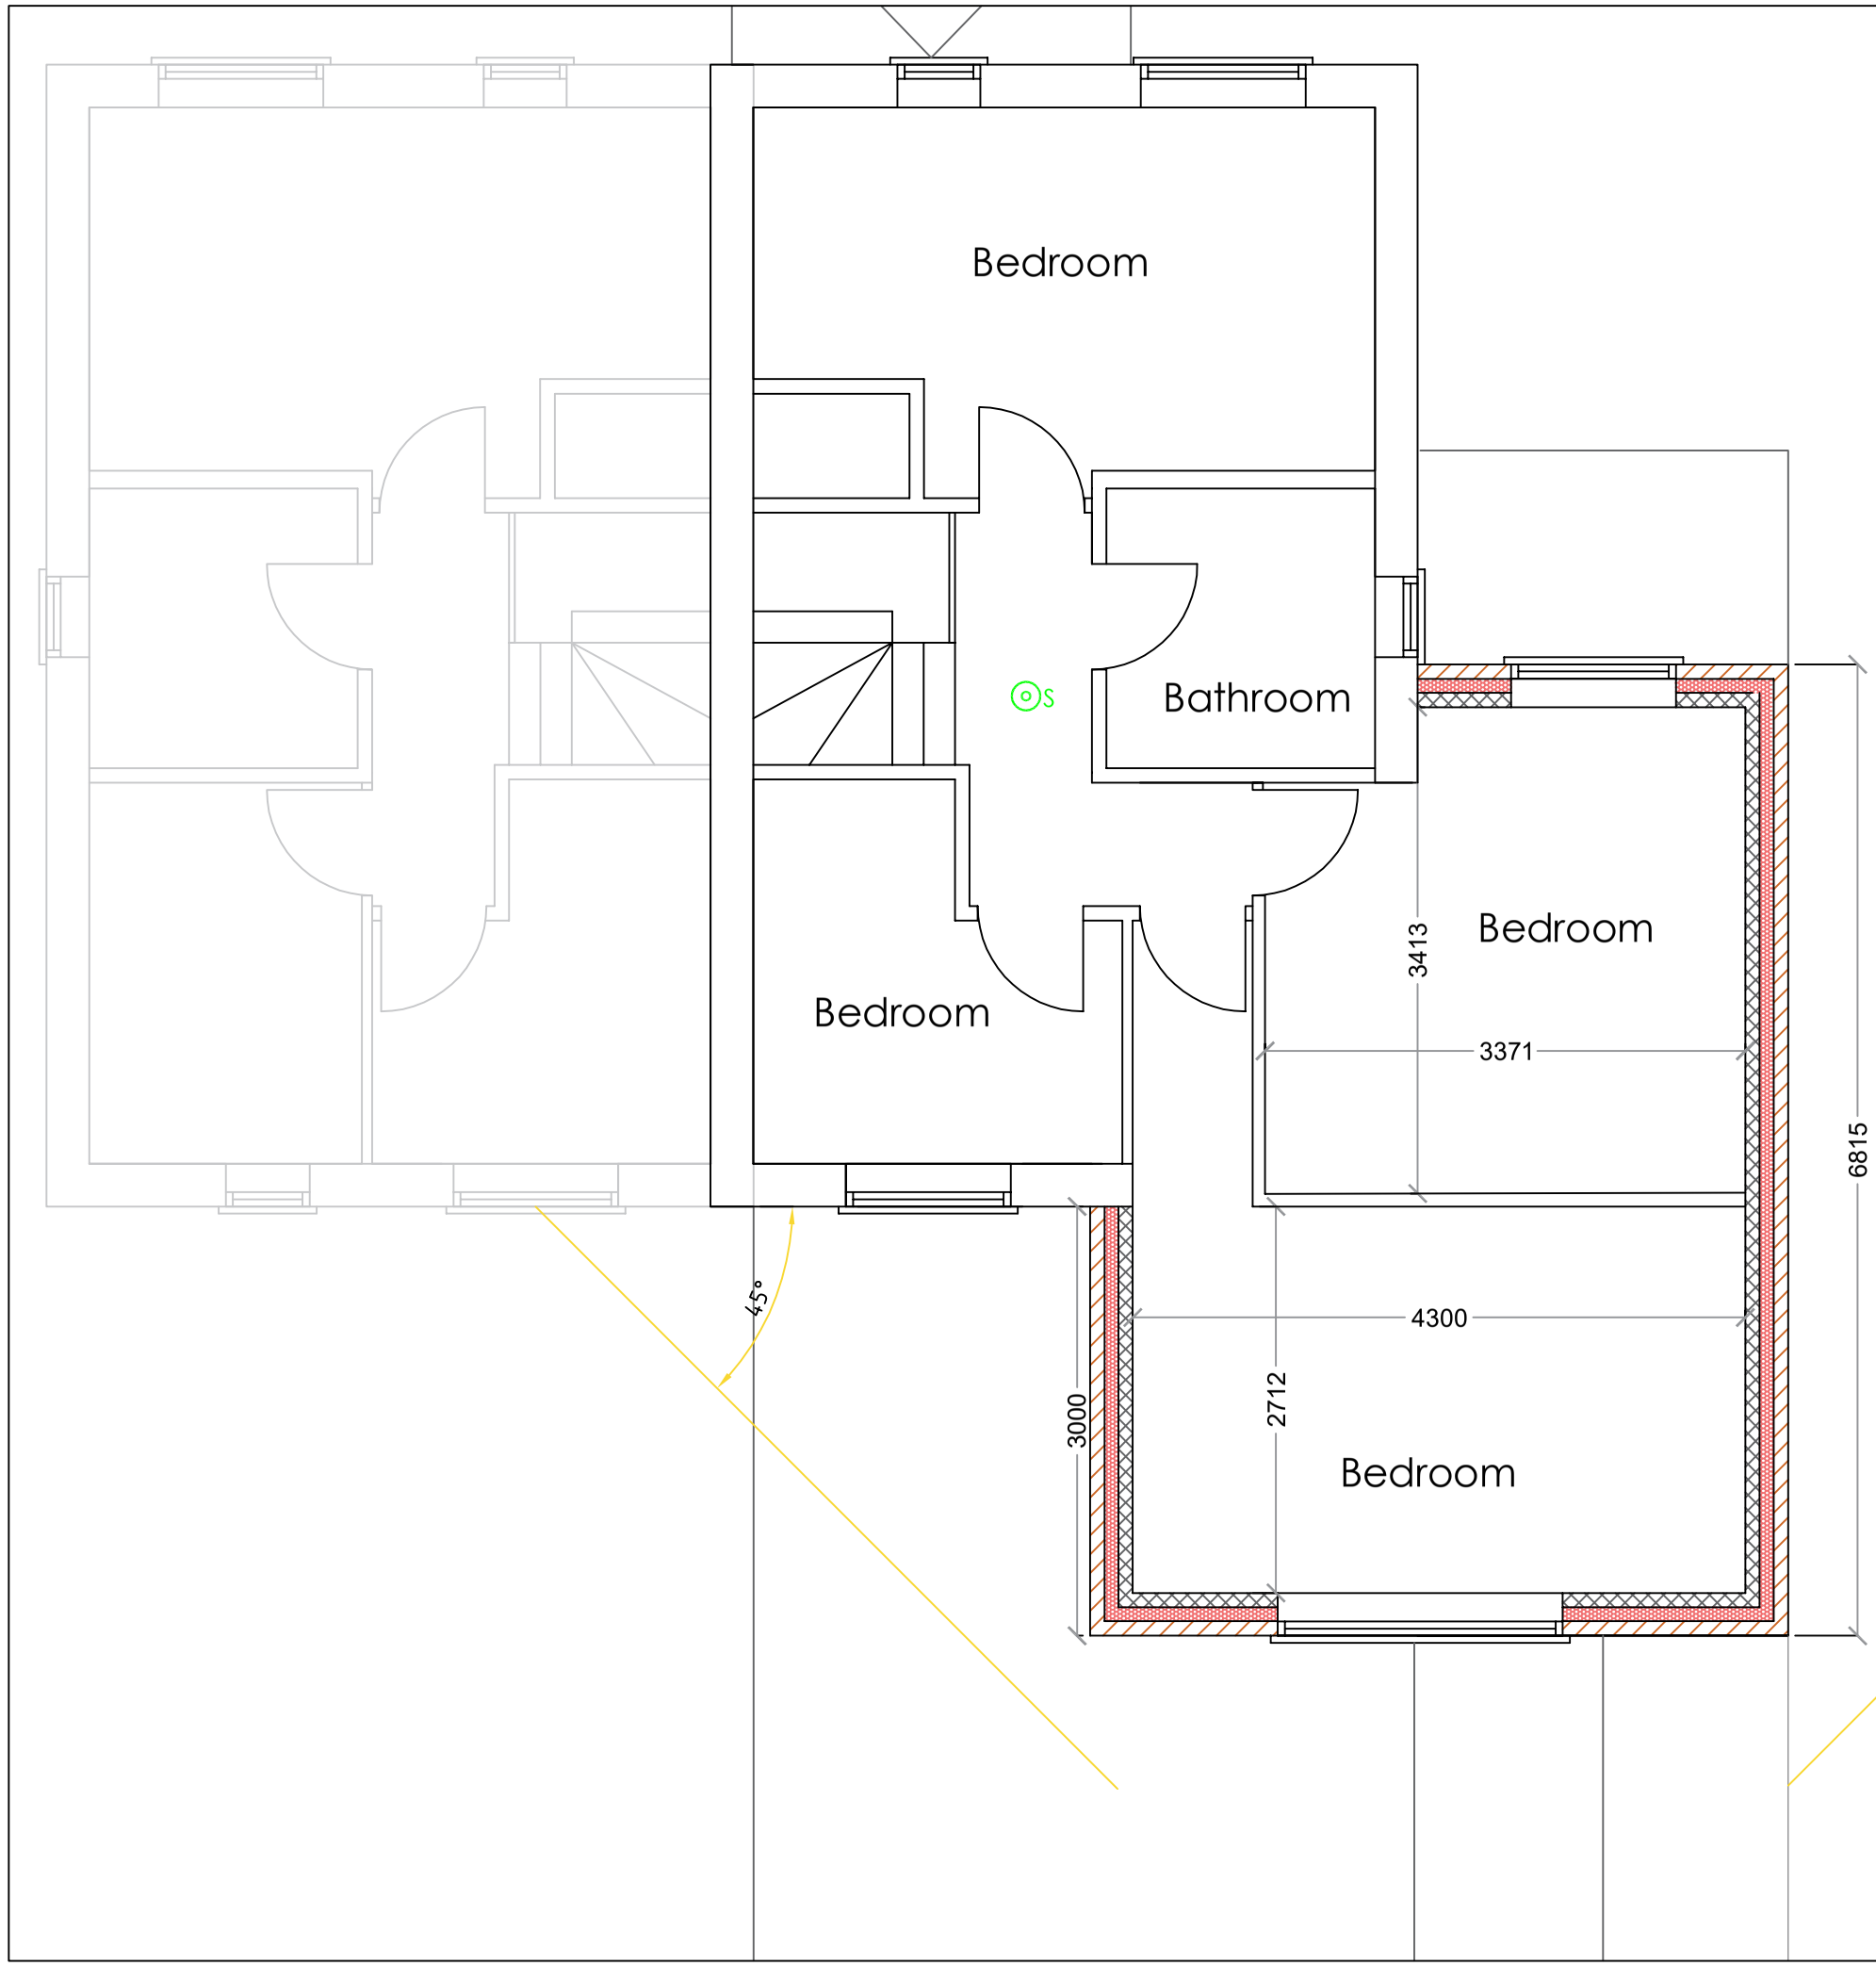


Do not scale this drawing. All Dimensions must be checked on site. This drawing and all details contained hereon are copyright and must not be reproduced without written permission from Extend Your Home.

Planning

REV	DESCRIPTION	AUTH	DATE
B	First floor reduced to 3m	/	04/02/25

EXTEND
Your **HOME**
Email: extendyourhome@outlook.com

Address
42 Barrow Hill Road
Cheetham Hill
Manchester
M8 8DB

DESCRIPTION
Part Two Storey Side Extension & Front Porch

DRAWING TITLE
Proposed First Floor Plan

DATE 10/12/2024	DRAWN TC
SCALE 1:50	CLIENT SR
DRAWING NUMBER 05	REVISION B