
0m 1m 2m 3m 4m 5m

VISUAL SCALE 1:100 @ A3

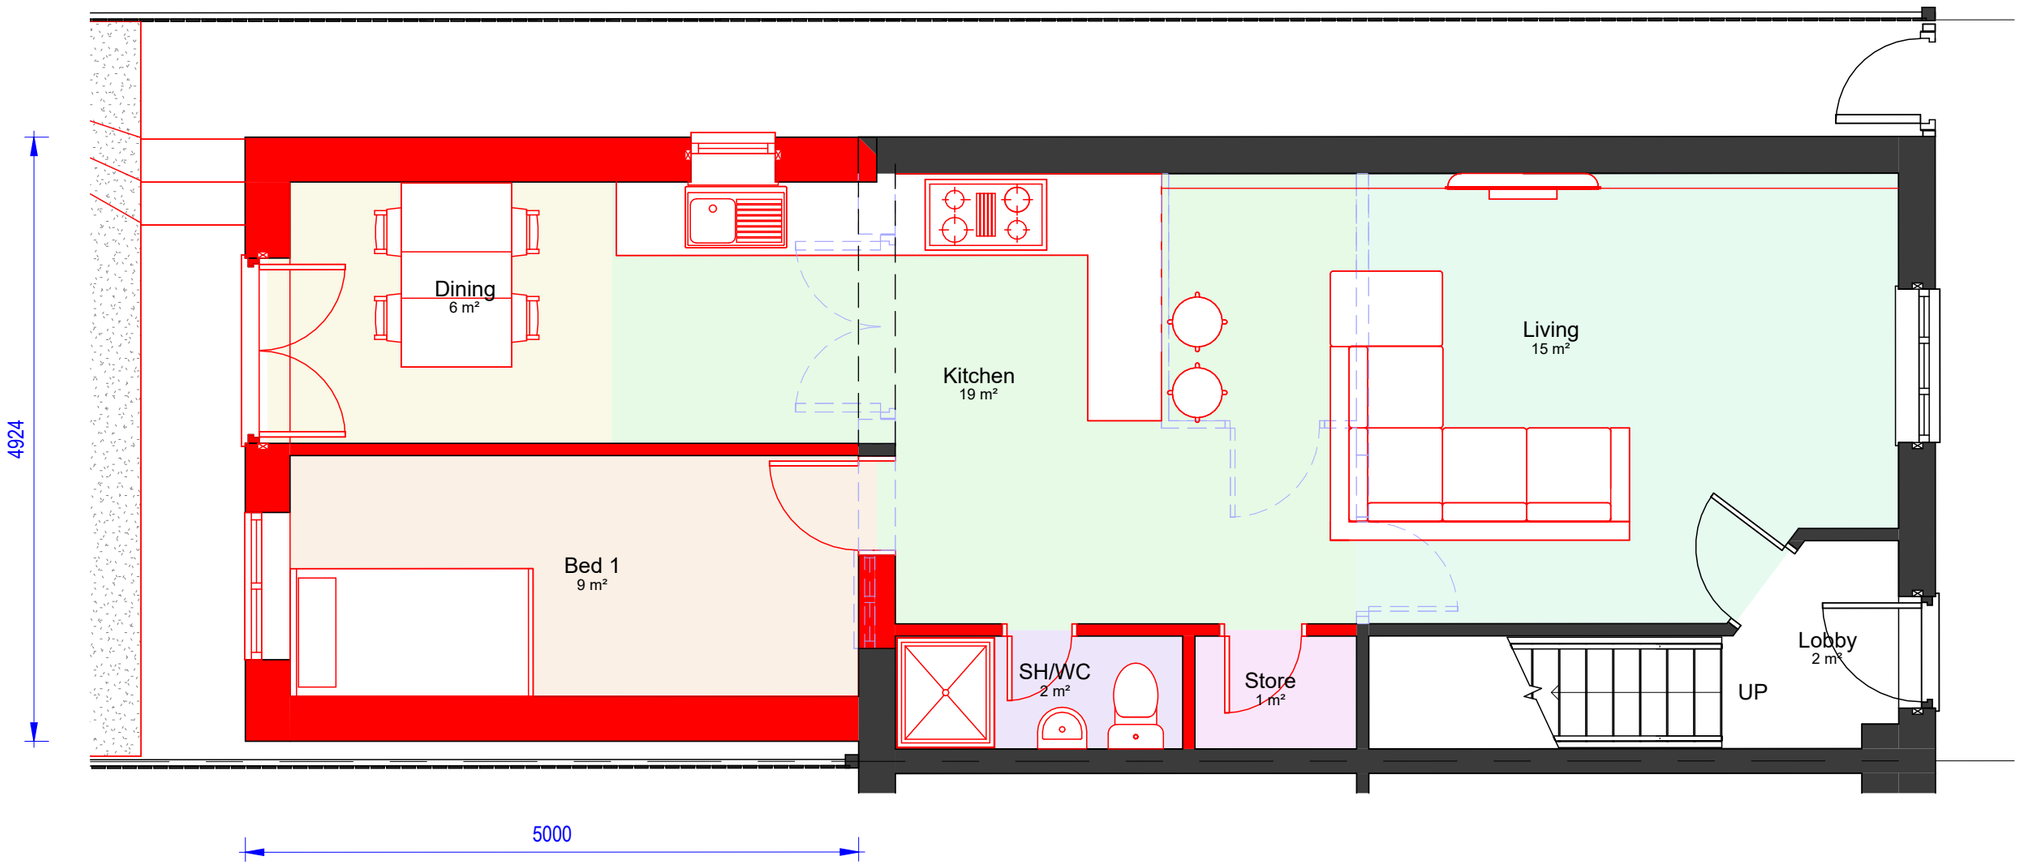

00-P-Ground Floor

1 : 50

COPYRIGHT © ALL RIGHTS RESERVED BY VIKAS ALYAS LTD. DO NOT SCALE FROM DRAWING. DRAWING INDICATES DESIGN INTENT ONLY. REPORT ANY DISCREPANCIES TO CLIENT / VA LTD. NOT TO BE USED FOR CONSTRUCTION UNLESS STATED SO. TO BE READ IN CONJUCTION WITH OTHER DRAWINGS OR SPECIFICATION WHERE PROVIDED.

ARCHITEK
BUILDING DESIGN CONSULTANCY
0161 511 8479
vikas@architek.uk
916 Stockport Road, Levenshulme, Manchester, M19 3AB

No.	Description	Date
P1	Issue to Planning	24.12.2024

PROJECT
Single storey rear extension

MANCHESTER CITY COUNCIL

PURPOSE OF ISSUE
PLANNING

ADDRESS
99 Shillingford Rd, Manchester
M18 7TN

SHEET
Proposed Floor Plans

CLIENT
Ms Ann Thu Duong-Nguyen

Date	Project number	Scale (@ A3)
23.12.2024	1306	1 : 50
Drawn by: NA	DRAWING NUMBER: A104	REV: P1
Checked by: VA		