
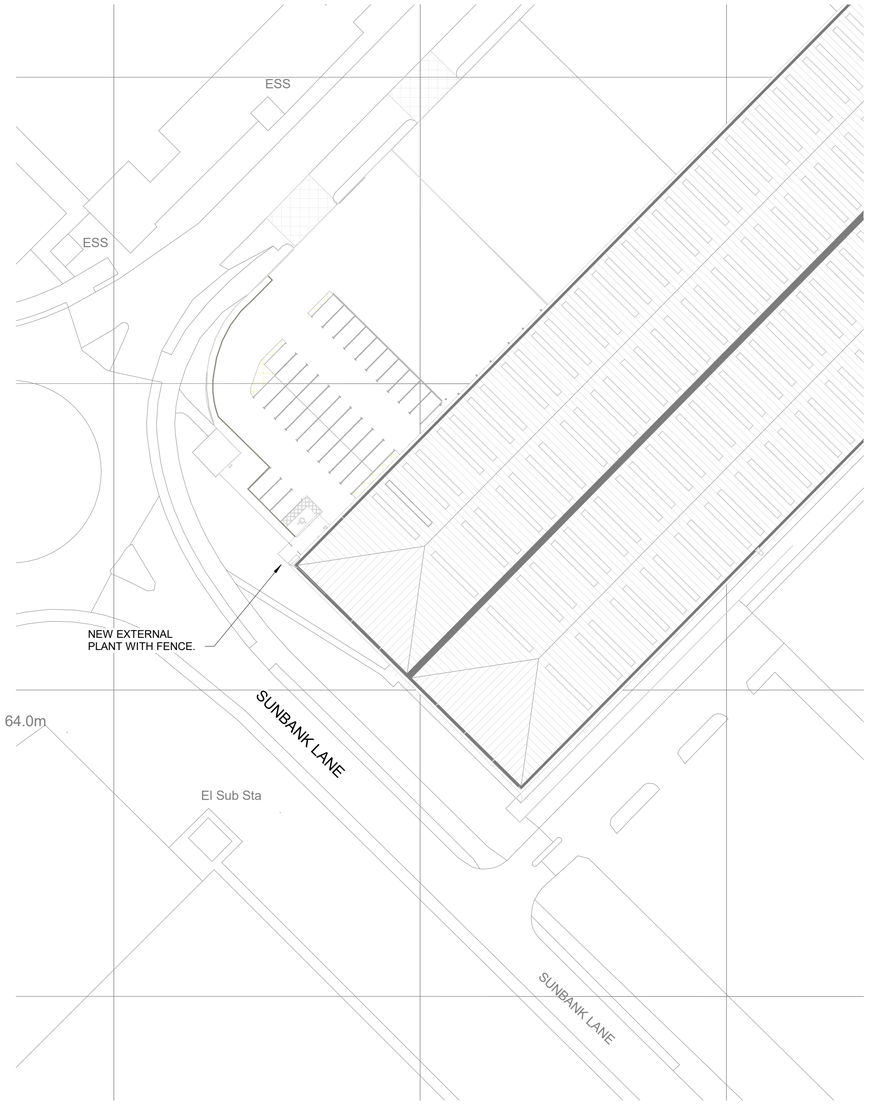


1 PROPOSED SITE PLAN
1 : 500

External Plant Boundary Area		
Name	Metric	Imperial
PLANT	7.33 m²	78.9 ft²

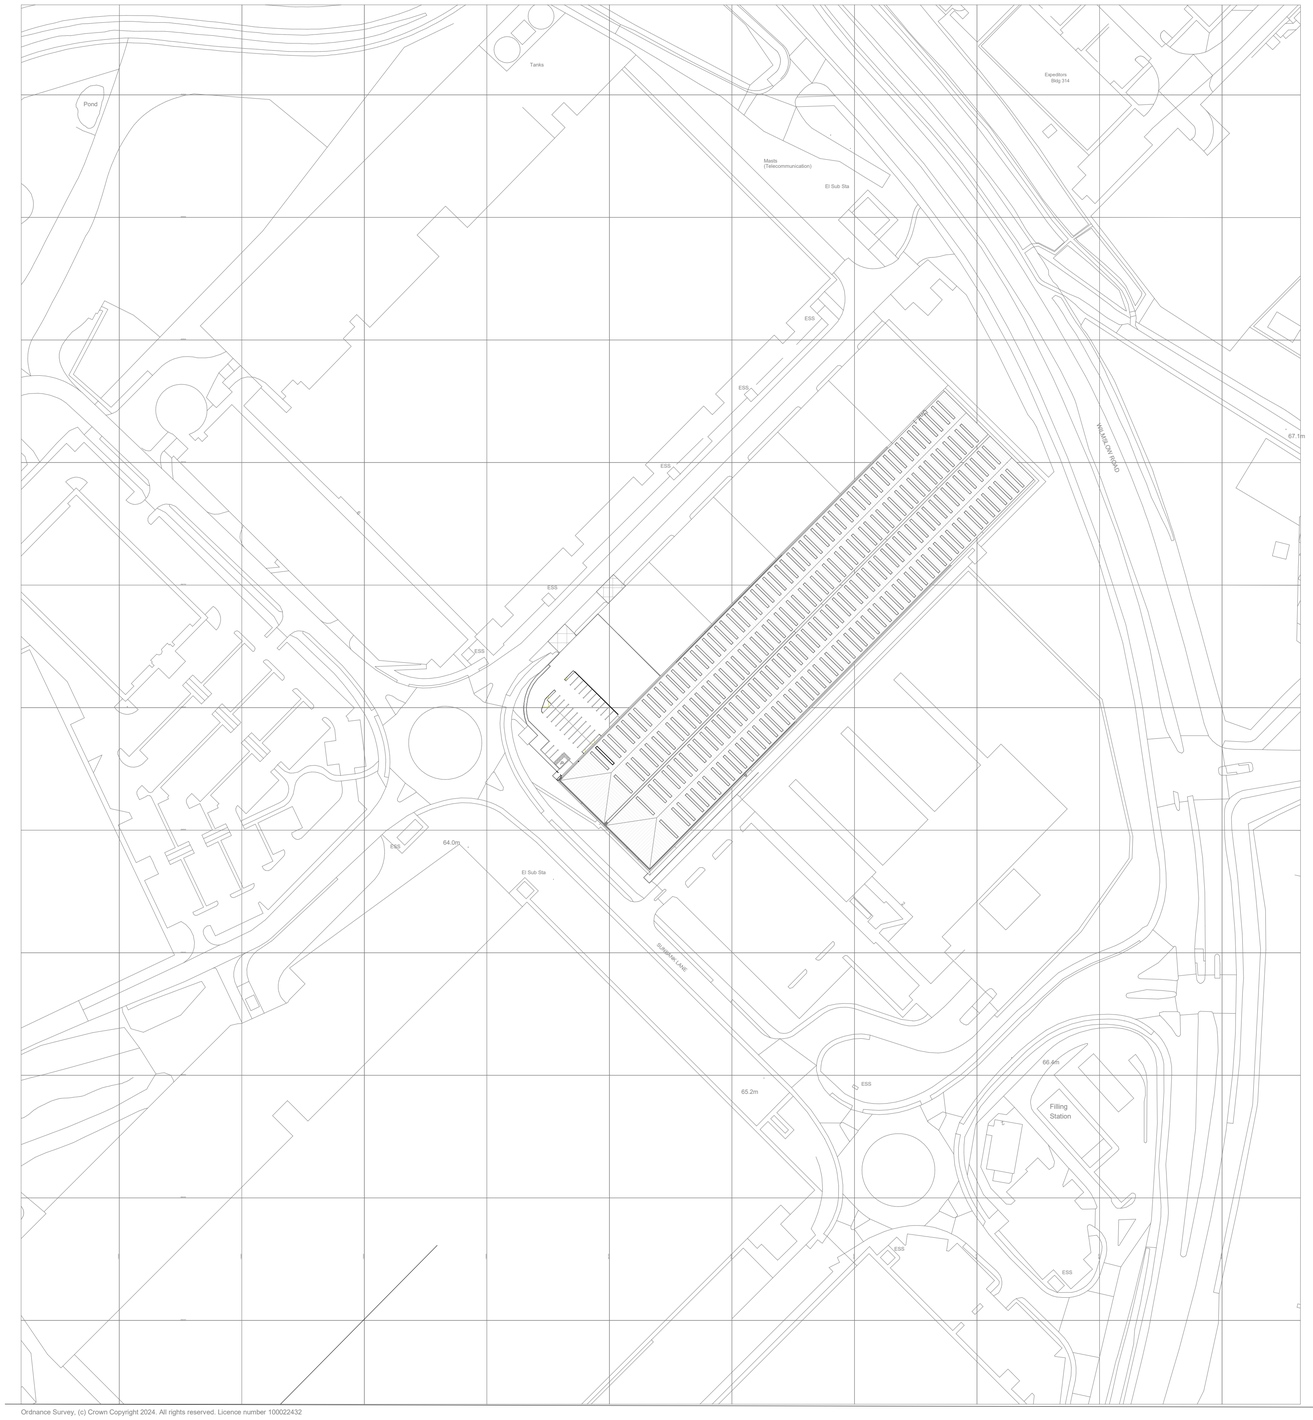

Ordnance Survey, (c) Crown Copyright 2024. All rights reserved. Licence number 100022432

2 PROPOSED LOCATION PLAN
1 : 1250

rev.	date	description	by
C01	29.10.24	Planning Issue	BE
C02	02.12.24	Condensor position updated	BE
C03	15.01.24	Updated for Planning	BE

rev.	date	description	by

notes

- Do not scale drawing
- All dimensions to be confirmed on site
- Any drawing errors or divergences should be brought to the attention of the originator of this drawing
- Drawing to be read in conjunction with MLA Specification

0m 10m 20m 30m 40m
VISUAL SCALE 1:500 @ A1

0m 25m 50m 75m 100m
VISUAL SCALE 1:1250 @ A1

N

Project Name: WAREHOUSE ALTERATIONS
Client: CUSHMAN & WAKEFIELD
Address: ALPHA 6, AIRPORT CITY
SUNBANK LANE
MANCHESTER, M90 5AD

B. Melling
BUILDING CONTRACTORS AND SHOPFITTERS LTD.

drawing number: FFM2-MLA-XX-PL-DR-A-90015
rev: C03
drawing title: Proposed Site & Location Plan
status: INFORMATION
suitability: S2

scale	As indicated
date	22.05.24
drawn	BE
format	A1

MLA
Edinburgh
Glasgow
Manchester
mlaarchitects.co.uk