


Ground

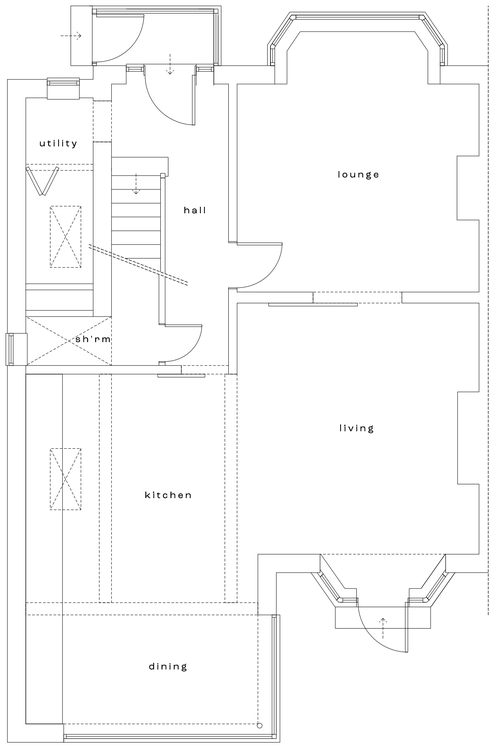

First

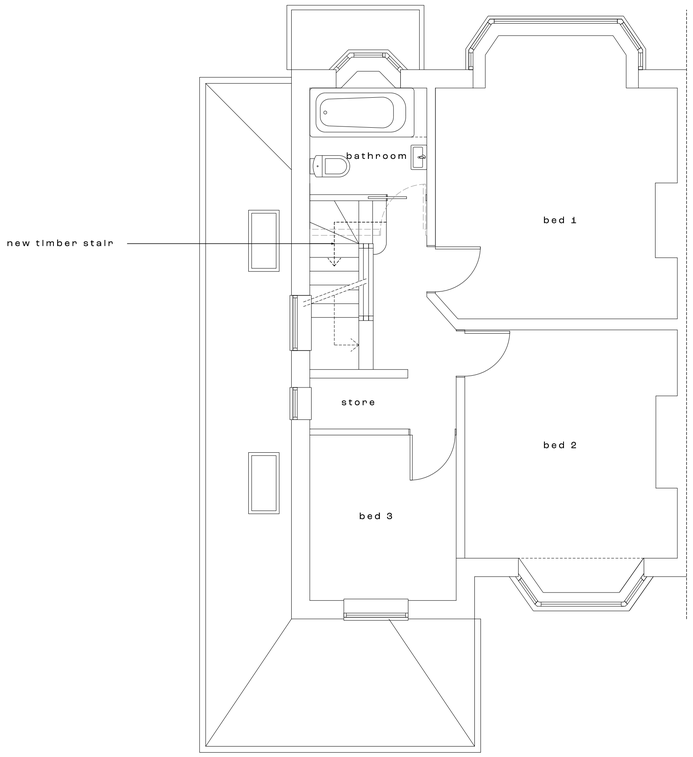

Loft

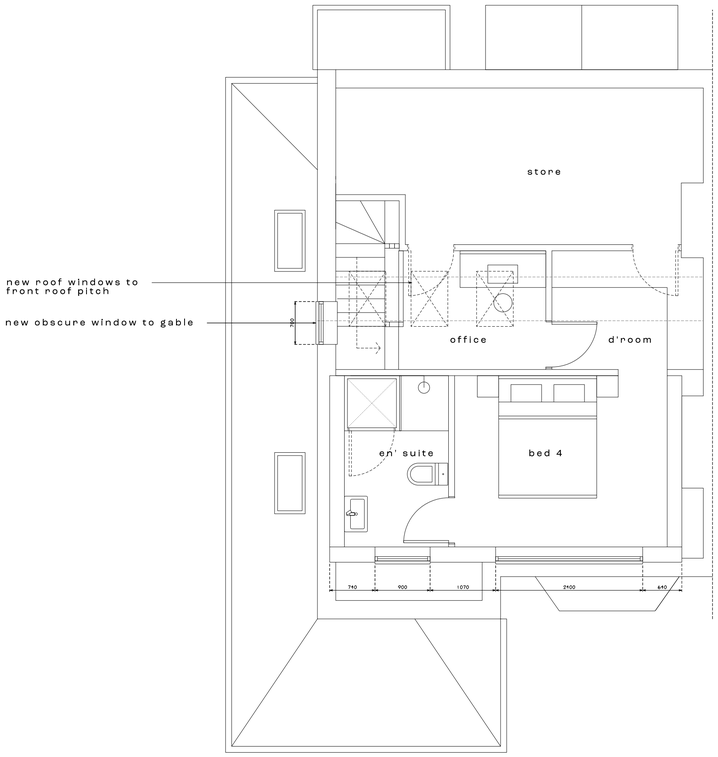

Elevations 1:100



Front LHS Rear RHS

0m 0.5m 1m 1.5m 2m 2.5m

Scale 1:50 @ A1
10mm = 0.5m

A. 07-01-25 Planning Application

Linberg Design

Linberg Design Associates Limited

Suite A, Unit 15 Century Park, Caspian Road, Altrincham, Cheshire, WA14 5HL
(t) 0161 920 9662 (e) jml@linberg.co.uk (w) www.linberg.co.uk

Project Title
36 Fog Lane
Didsbury
Manchester
M20 6AL

Drg Title
Proposed Floor Plan, Locations Plans and Elevations

Drg. No	Revision
PP01	A
Scale 1 : 50 @ A1	Drawn By JML