



Existing Front Elevation

1 : 50

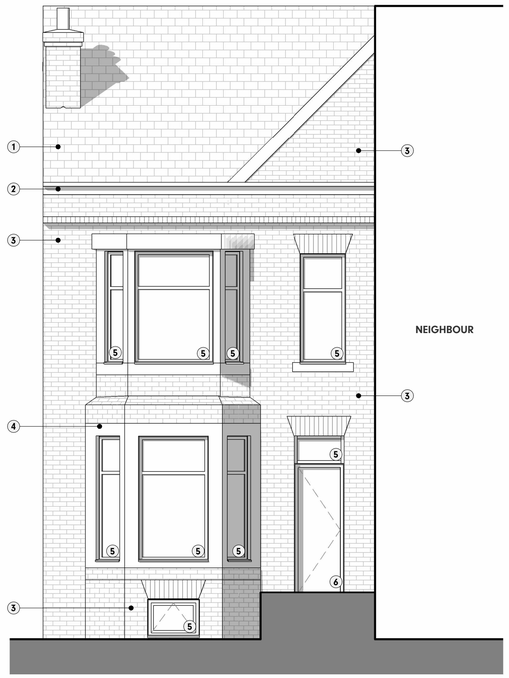


Existing Side Elevation 01

1 : 50

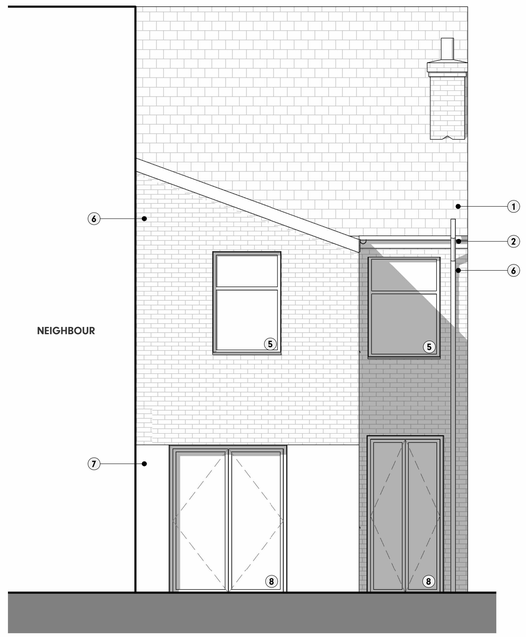

Existing Rear Elevation

1 : 50

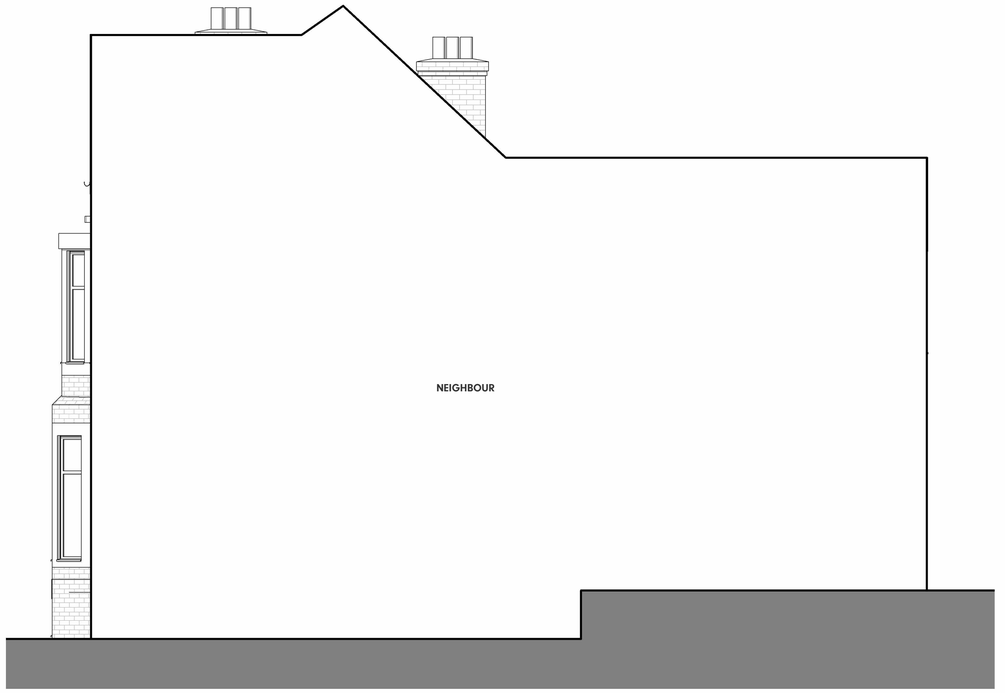

Existing Side Elevation 02

1 : 50

0 1 2 3

SCALE 1 : 50

Status:

PLANNING

Ref	Hazard Identification	⚠	Date

NOTEBLOCK - ELEVATION MATERIAL LEGEND

REF	DESCRIPTION	PRODUCT REF / COLOUR
1	EXISTING ROOF	SLATE
2	EXISTING RAINWATER GOODS	UPVC, BLACK
3	EXISTING BRICKWORK	MIXTURE OF RED AND YELLOW BRICK
4	EXISTING STONE	SANDSTONE
5	EXISTING WINDOWS	UPVC WHITE
6	<varies>	<varies>
7	EXISTING BRICKWORK	PAINTED WHITE
8	EXISTING REAR DOOR	UPVC WHITE
9	PROPOSED ROOF	SLATE TO MATCH EXISTING
10	PROPOSED SKYLIGHT	VELUX
11	PROPOSED RAINWATER GOODS	UPVC, BLACK TO MATCH EXISTING
12	PROPOSED FASCIA	BLACK TO MATCH EXISTING
13	PROPOSED DORMER WALL	SLATE TO MATCH EXISTING
14	PROPOSED DORMER ROOF	SINGLE PLY ROOF
15	PROPOSED WINDOW	UPVC WHITE TO MATCH EXISTING
16	PROPOSED SVP	UPVC, BLACK TO MATCH EXISTING

Ref	Revision	By	Date
P1	PLANNING	CSB	06.11.2024

This drawing is © Architecture Unknown Limited and is not to be copied, reproduced or re-distributed either in whole or in part without the prior written permission of the originator.

The originator shall have no responsibility for any liability, loss, cost, damage or expense arising from or relating to any use of this document other than for its intended purpose on this project.

This drawing shall be read in conjunction with all other relevant drawings, specifications and associated documentation. Any discrepencies, errors or omissions are to be reported to the originator before proceeding with work.

All dimensions are to be checked on site by the contractor prior to proceeding with any work.

AU?

The Courtyard, Royal Mill 17 Redhill St
Manchester, M4 5BA
architectureunknown.co.uk
info@architectureunknown.co.uk
0789 401 2780

Sheet:
EXISTING ELEVATIONS

Client:
OWAIN THOMAS

Project:
28 WHALLEY GROVE

Drawn by:	Date:	Size:
PS	OCT 2024	A1
Checked by: AU	Date: OCT 2024	
Scale: 1 : 50	Drawing no. 23.130.401	Rev: P1