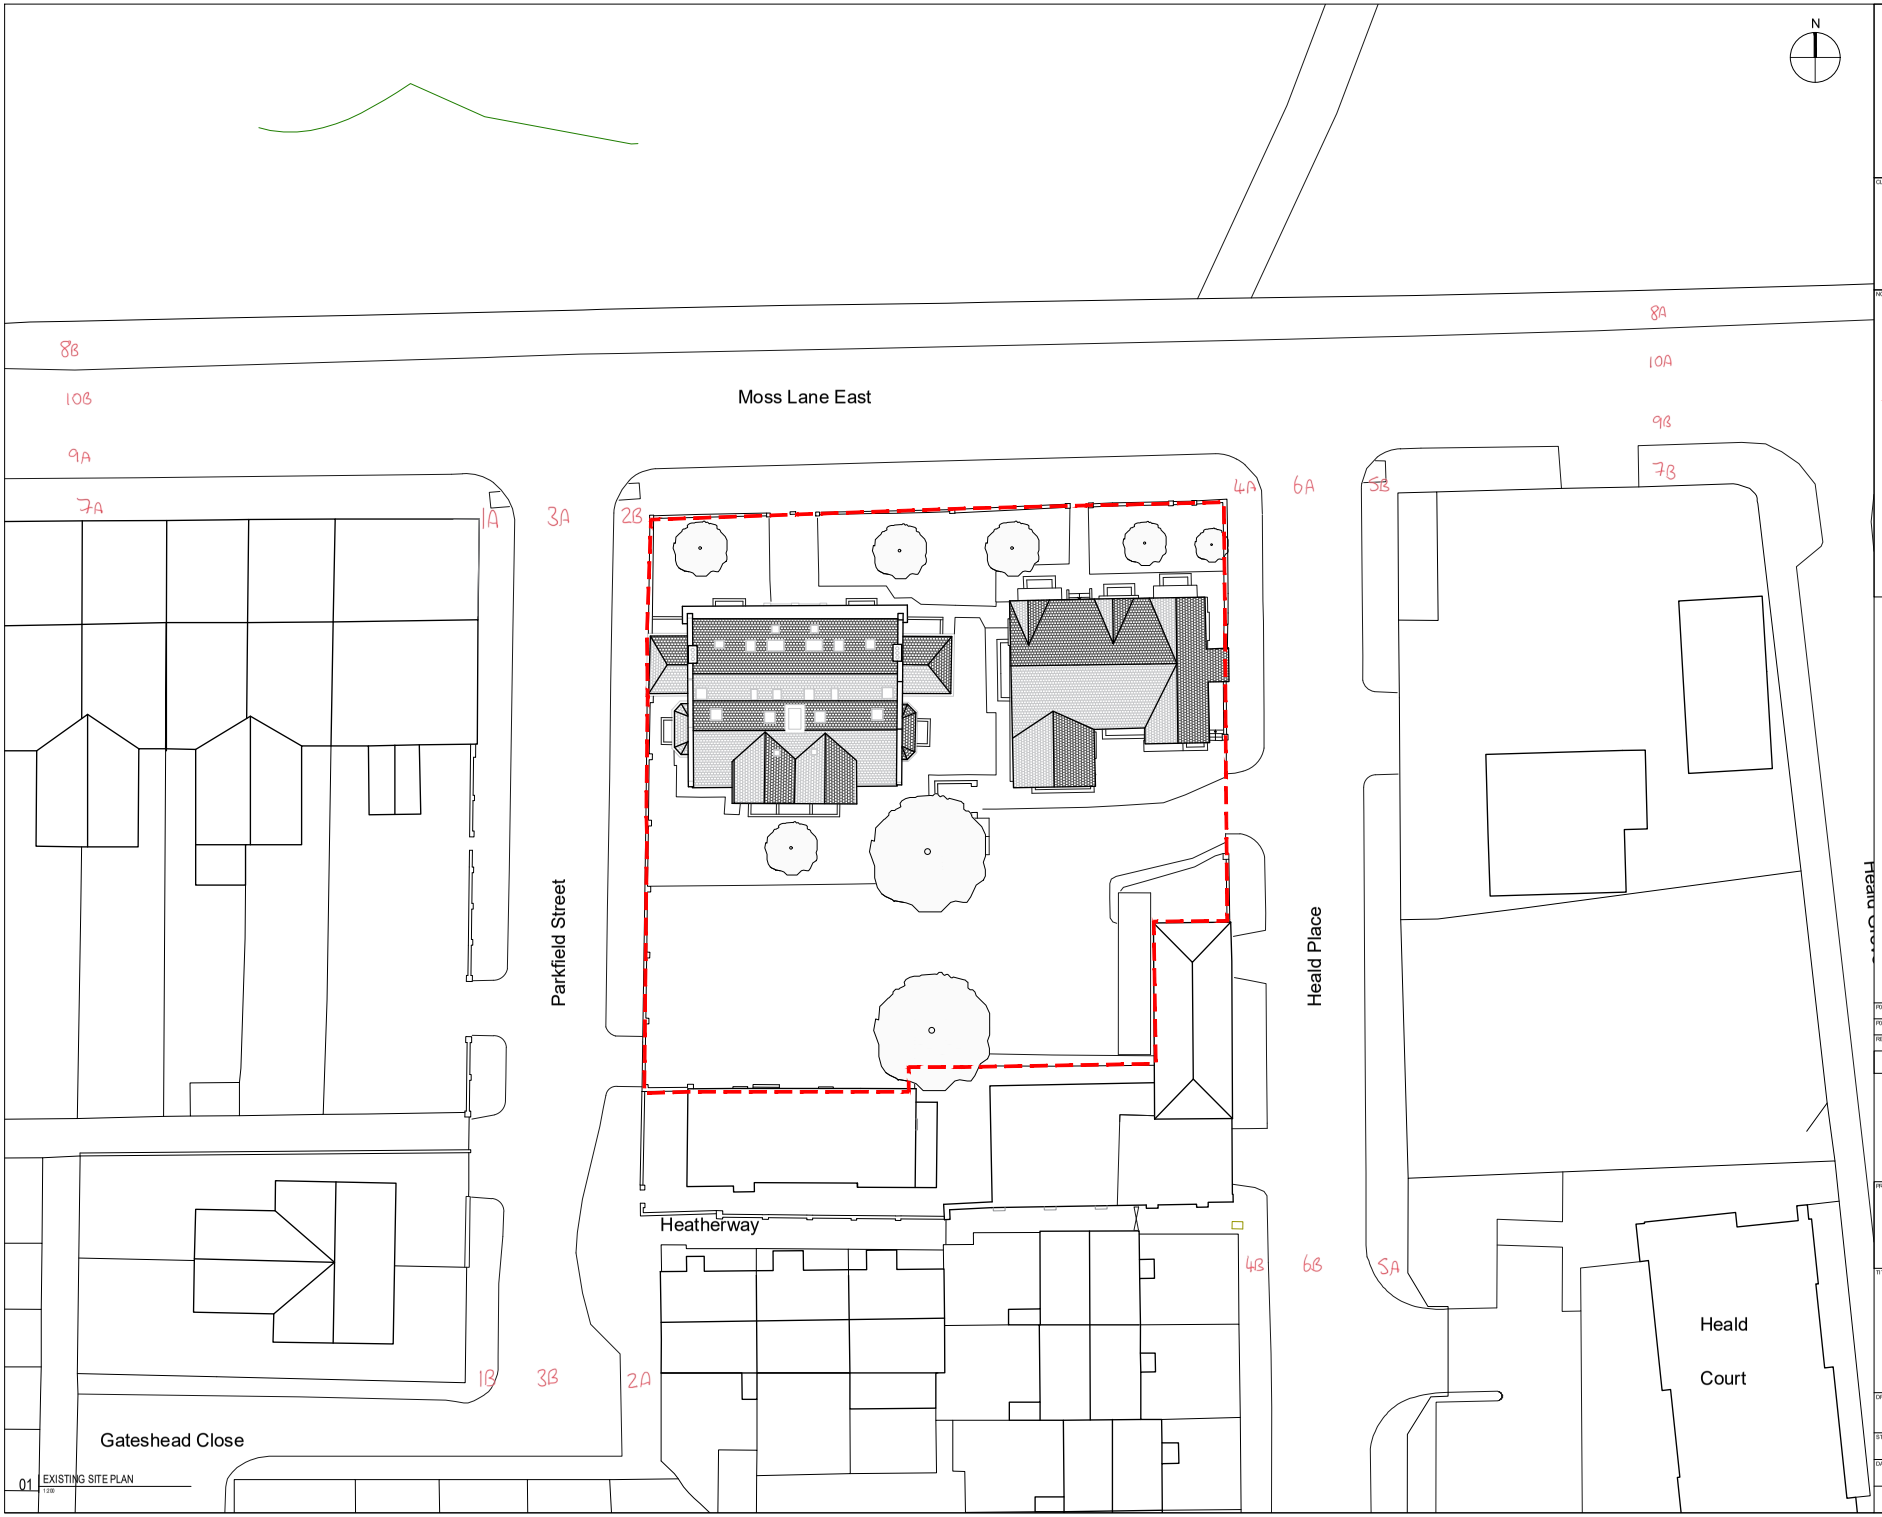



01 EXISTING SITE PLAN
1:200

DO NOT SCALE FROM THIS DRAWING.

THIS DRAWING IS BASED ON DIMENSIONAL SURVEY INFORMATION PROVIDED BY OTHERS. THE ARCHITECT CANNOT ACCEPT RESPONSIBILITY FOR THE ACCURACY OF THIS SURVEY INFORMATION.

ALL DIMENSIONS ARE SHOWN IN METRIC.

THIS DRAWING REMAINS THE COPYRIGHT OF
STALLAN-BRAND ARCHITECTURE + DESIGN LTD

CLIENT
ALUMNO GROUP

NOTES
THIS DRAWING IS BASED ON PROJECT'S PREVIOUS ARCHITECT'S INFORMATION, ON PROJECT'S APPROVED PLANNING DRAWINGS, AND ON THE PREVIOUS MEASURED BUILDING SURVEY INFORMATION (FOR THE LISTED BUILDING).

SITE BOUNDARY

| REV. | REASON FOR ISSUE | DATE |
|---|---|---|
| P01 | STAGE 3+ ISSUE | 29.03.2024 |
| P00 | DETAILDESIGN UPDATE | 08.03.2024 |

Stallan-Brand

80 Nicholson Street
Glasgow
G5 9ER

Phone: 0141 258 5015
Email: info@stallanbrand.com
Website: www.stallanbrand.com

PROJECT
MOSS LANE EAST, MANCHESTER

TITLE
SITE PLAN - EXISTING

| DRAWING NUMBER | REVISION |
|---|---|
| L0XX-SBA-ZZ-ZZ.00-D-A-000010 | P01 |

STATUS
INFORMATION

| DATE | DRAWN BY | SCALE @ A1 |
|---|---|---|
| 24.11.2024 | PM | 1:200 |
| | CHECKED BY | PROJECT NUMBER |
| | MP | 2027.00 |

Copyright ©