
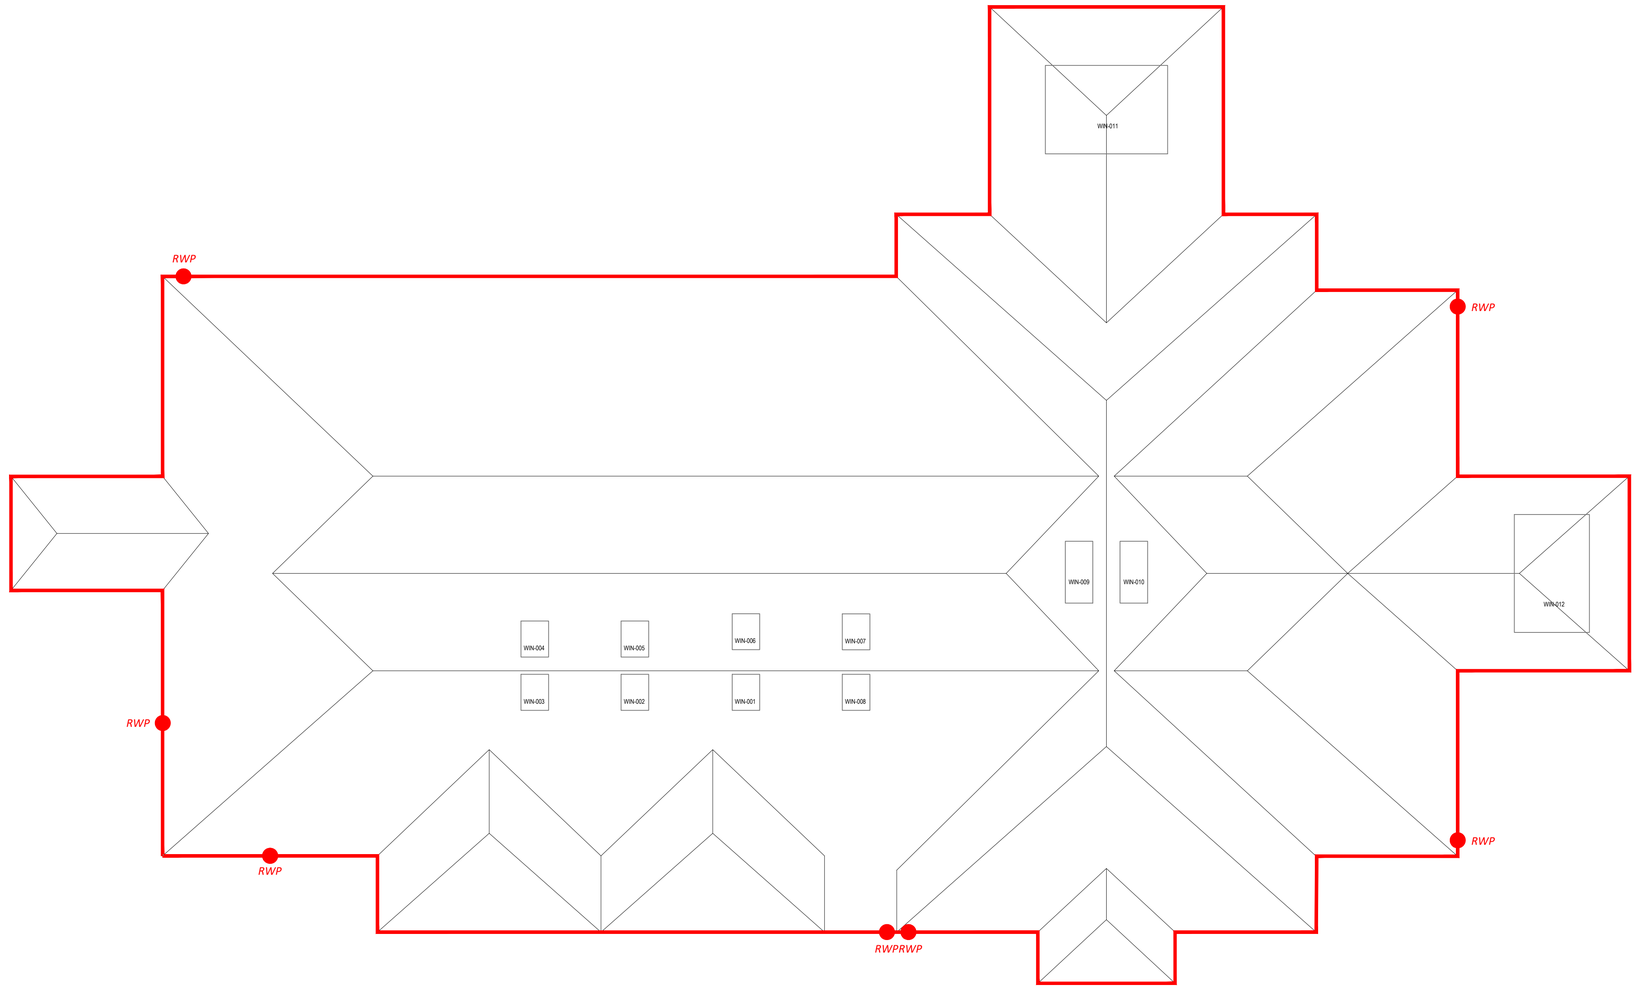


Notes:

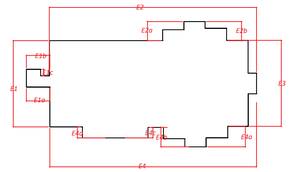

Remove and dispose of existing gutters, Supply and Install new Alumasc 100x75mm GX Smooth GX Box Pressed Aluminium Gutters as outlined in the scope of works and specifcation.

Remove and dispose of existing downpipes, Supply and Install new Alumasc 80mm x 72 mm Guardian Security Aluminium Downpipes as outlined in the scope of works and specifcation.

Copyright: All rights reserved. This drawing must not be reproduced without permission from Drees & Sommer UK Ltd. Do not scale off this drawing. All dimensions are to be checked on site by contractor / sub contractor. Any discrepancies to be reported to Drees & Sommer UK Ltd.

DREES & SOMMER

1.06 South Harrington Building
182 Sefton Street
Liverpool
L3 4BQ
Tel: 0151 430 2340

Office Locations
Ashford, Birmingham, Leeds, Liverpool, London, Manchester & Oxford.
www.dreso.uk

TENDER ISSUE

Rev	Date	Revision notes	By	Check
-				

Client MCC Equans PSDS	*Drawing Title* Old Moat Sure Start Roof Plan
Project Title Decarbonisation Scheme Old Moat Sure Start	*Drawn* AH · *Date* 11/24 · *Checked* GM · *Date* 11/24
DWG No. 24612.107	*Scale* 1:100 · *Revision*

Old Moat Sure Start Children's Centre - Roof Plan

SCALE @ 1:100

1:100 0 2 4 6 8 10 m
1:1 0 0.1 m

A1