
ARKWRIGHT HOUSE

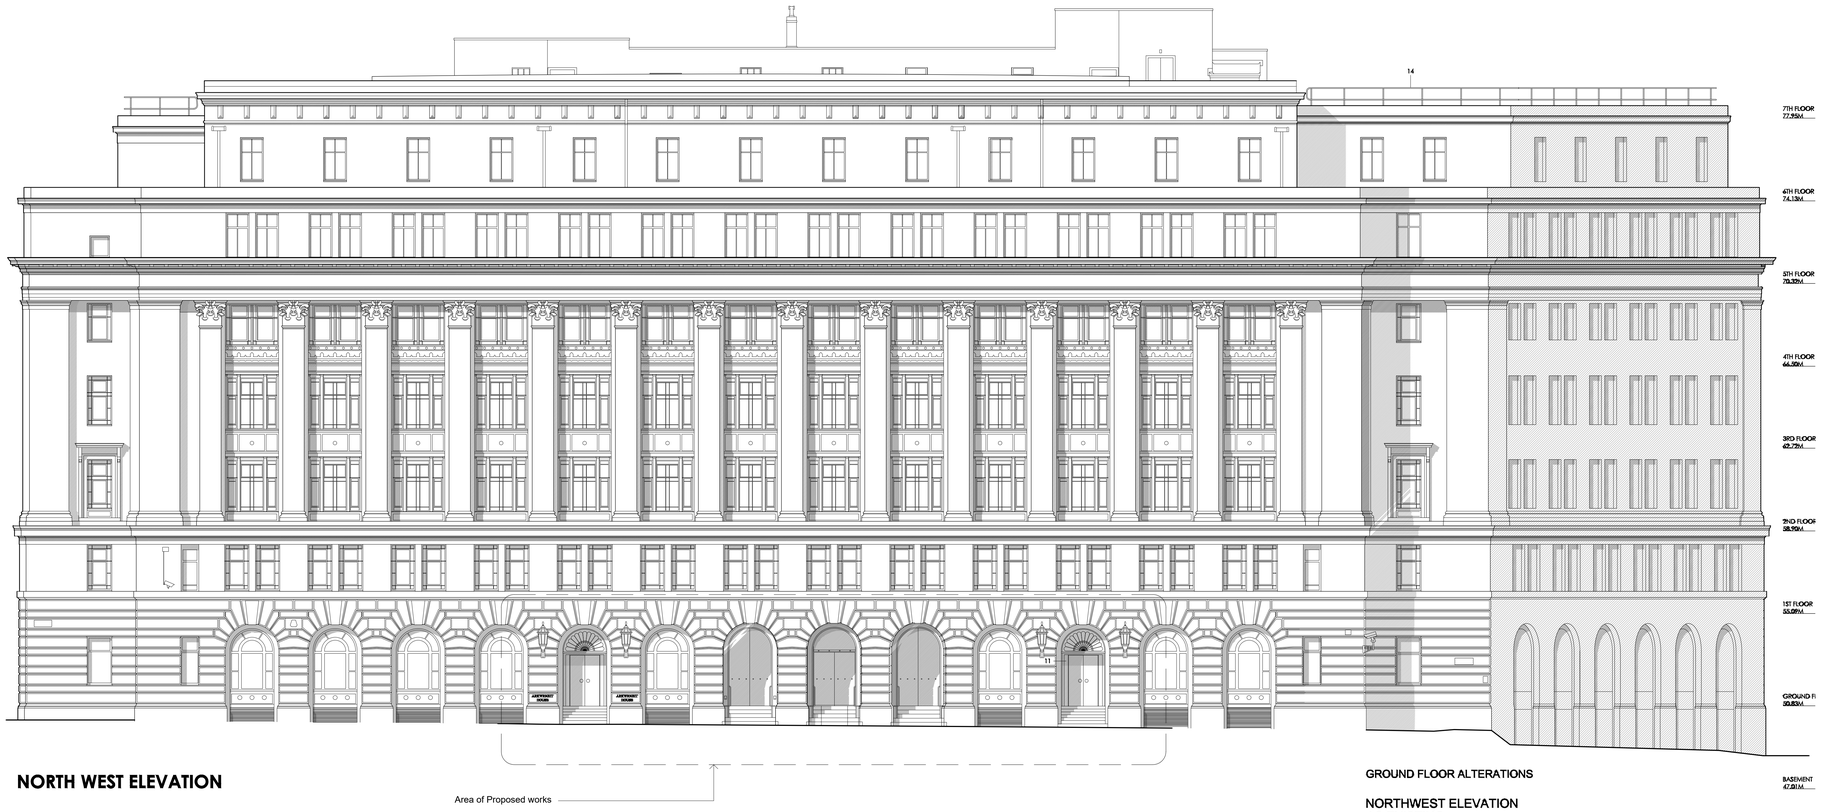

NORTH WEST ELEVATION

Area of Proposed works

GROUND FLOOR ALTERATIONS

NORTHWEST ELEVATION
AS EXISTING



NORTH WEST ELEVATION

Area of Proposed works -
See updated positions of gas lamps,
Arkwright house signage and new planters

GROUND FLOOR ALTERATIONS

PROPOSED NORTHWEST
ELEVATION

DEMISE AREA'S

AREA 1 = 000.0 Sq Mts
= 000.0 Sq ft

0m 1m 2m 3m 4m 5m 6m 7m 8m 9m
1:100

PROPOSED BUILDING ELEVATIONS

CONTROL OFFICE

74 MIRFIELD, RED ROW, BIRKENHEAD, MERSEYSIDE, CH42 1PN
WWW.Claremont.com
T: 0151 330 000

CHECKED

No.	Date	By
-	-	-

NOTE:
-

THIS DRAWING IS THE COPYRIGHT OF CLAREMONT
ARCHITECTURE LTD AND MUST NOT BE COPIED OR REUSED IN ANY FORM WITHOUT PRIOR WRITTEN CONSENT.

DO NOT SCALE FROM THIS DRAWING.
ALL DIMENSIONS ARE TO BE CHECKED ON SITE
ALL DIMENSIONS ARE SHOWN IN MILLIMETRES
DRAWING BY LOCAL AUTHORITIES IS PERMITTED

CLIENT
ARKWRIGHT HOUSE

PROJECT TITLE & SITE ADDRESS
ARKWRIGHT HOUSE
MANCHESTER
M3 2LF

DRAWING TITLE
PROPOSED
BUILDING ELEVATIONS

JOB NUMBER	REVISION
E013826 EB 220	-

LEAD DESIGNER	CAD TECHNICIAN
PD	MR

DATE	SCALE	PAPER SIZE
24.11.24	1:100	A0

DRAWING STATUS
PRELIMINARY