

The contractor must verify all dimensions on site before commencing any work. If this drawing exceeds the quantities taken in any way Northedge Architecture are to be informed before the work is initiated.


Contractors not to scale from drawings and dimensions to be checked on site prior to construction.
Planning department can scale from drawings.
Drawings are based on Ordnance Survey - design and drawing content is subject to detailed Site Survey, Structural Survey, Site Investigations, Planning and Statutory Requirements and Approvals.This drawing is not to be re produced without express permission of the architect. This drawing and all associated designs indicated remain the copyright of the architect. Northedge Architecture Copyright.

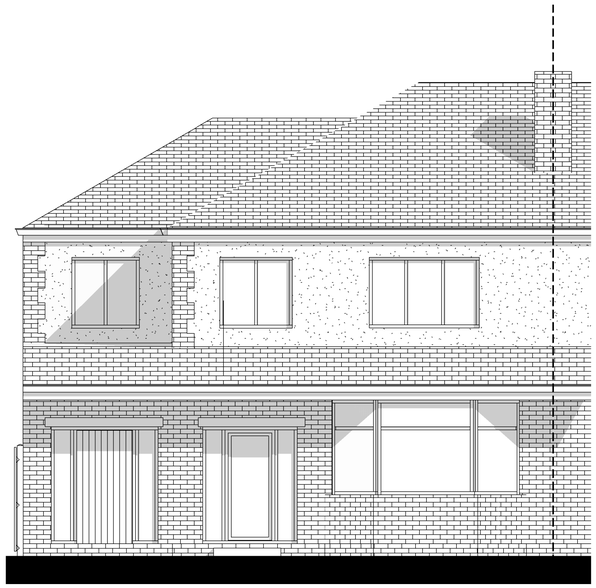

North West Elevation
1 : 50

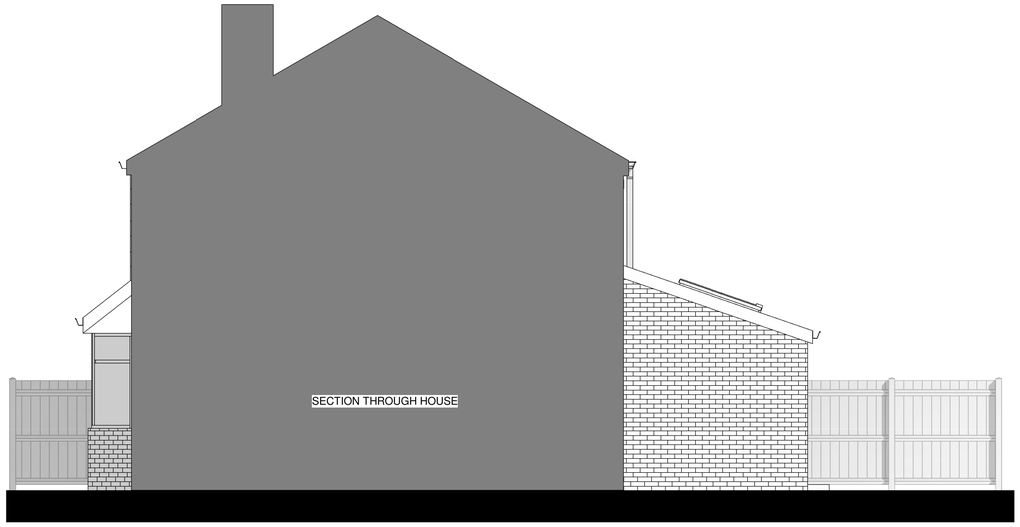

South West Elevation
1 : 50

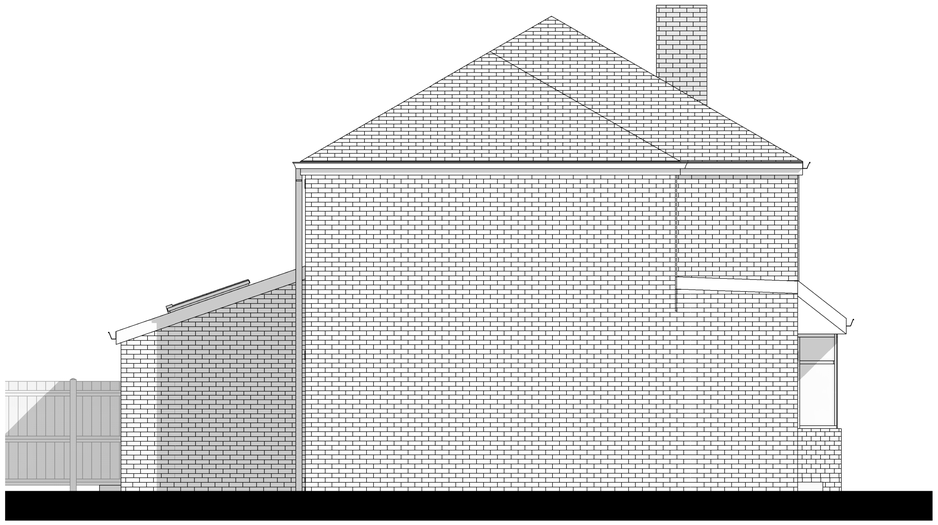

North East Elevation
1 : 50



South East Elevation
1 : 50



SCALE BAR 1:50

NORTHEDGE

Project:
25 Aldermary Road,
Manchester

Drawing Title:
Proposed Elevations

Scale: 1 : 50@A1 Status: Concept

Drawing Number: 24-79-20-002 Revision: R5

Rev:	Description:	Issue Date:
R1	Initial Issue	06.12.24
R2	Updated	09.12.24
R3	Updated	16.12.24
R4	Updated	13.01.25
R5	Updated	13.01.25

T:0161 327 1986
design@northedgearchitecture.co.uk
www.northedgearchitecture.co.uk