
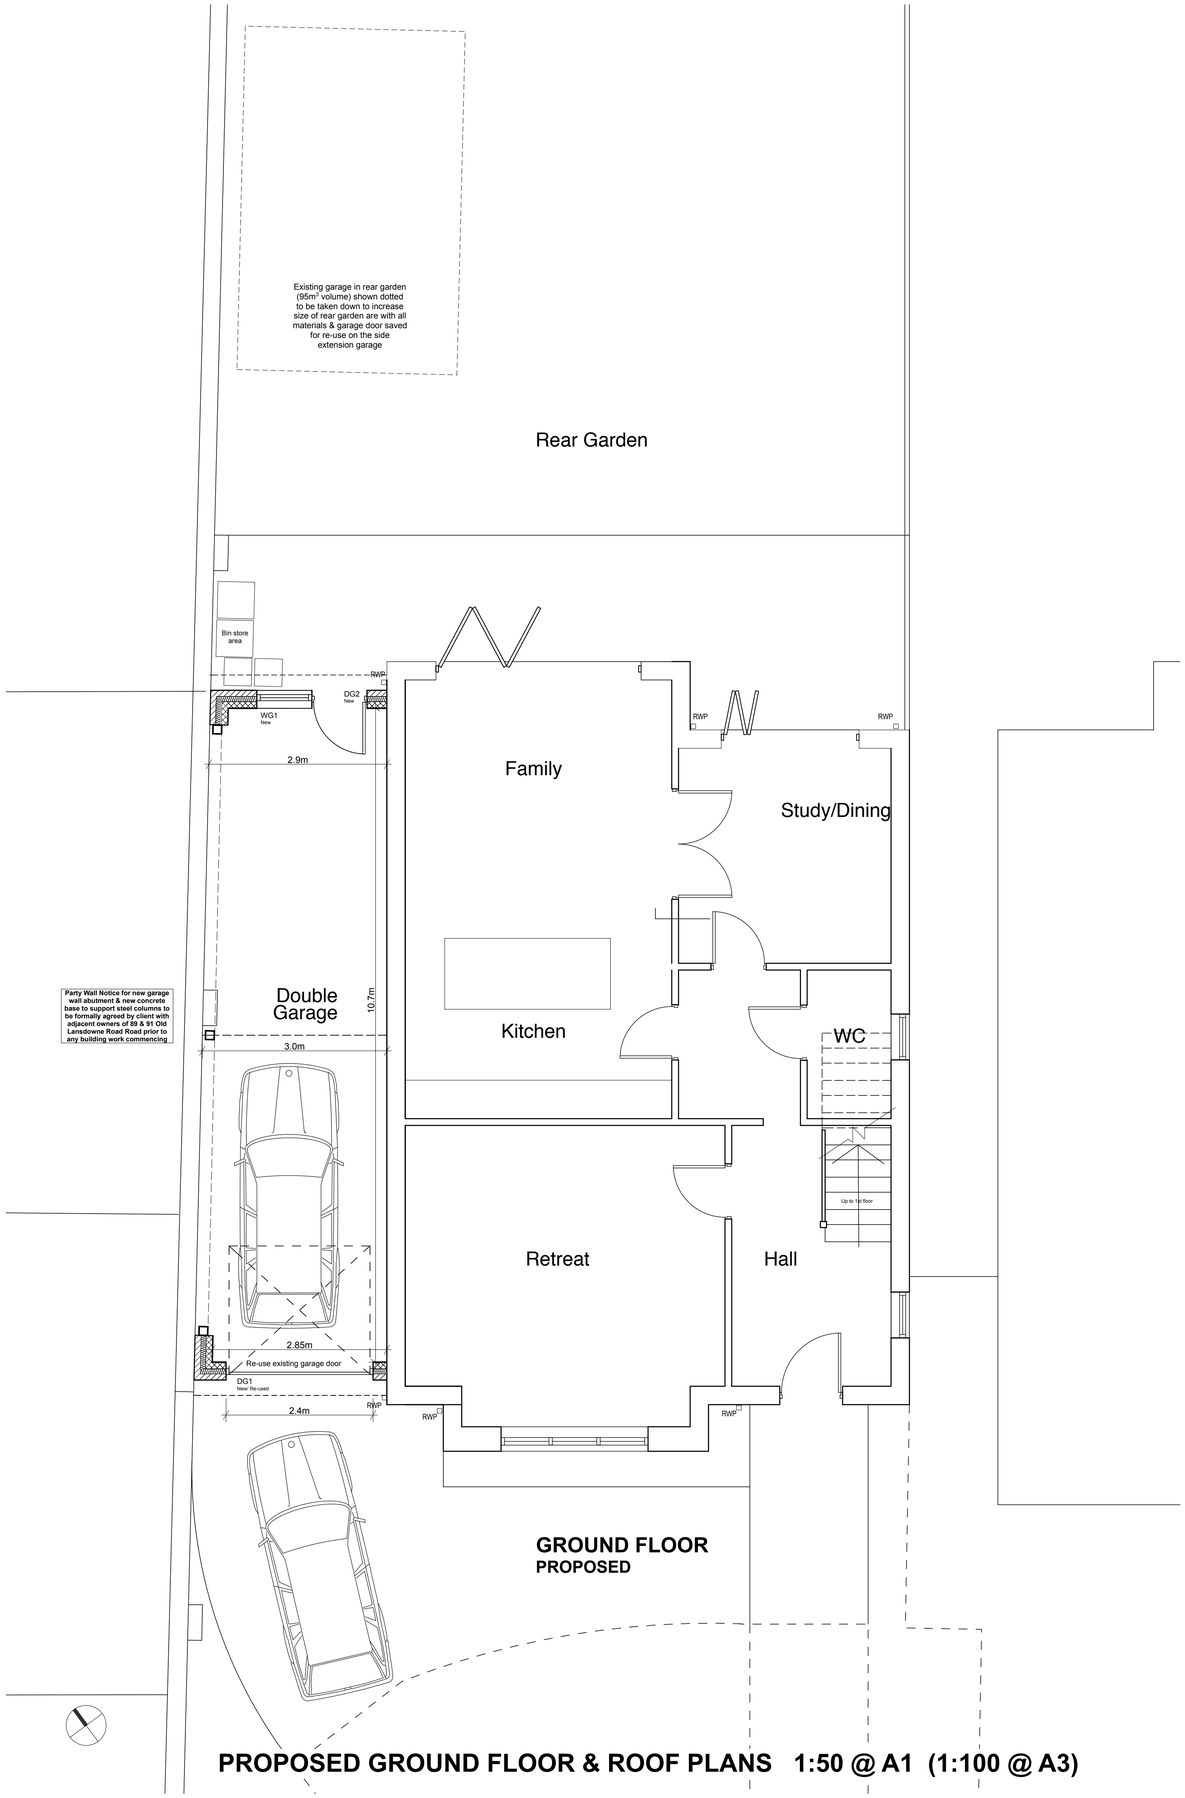


GROUND FLOOR
PROPOSED

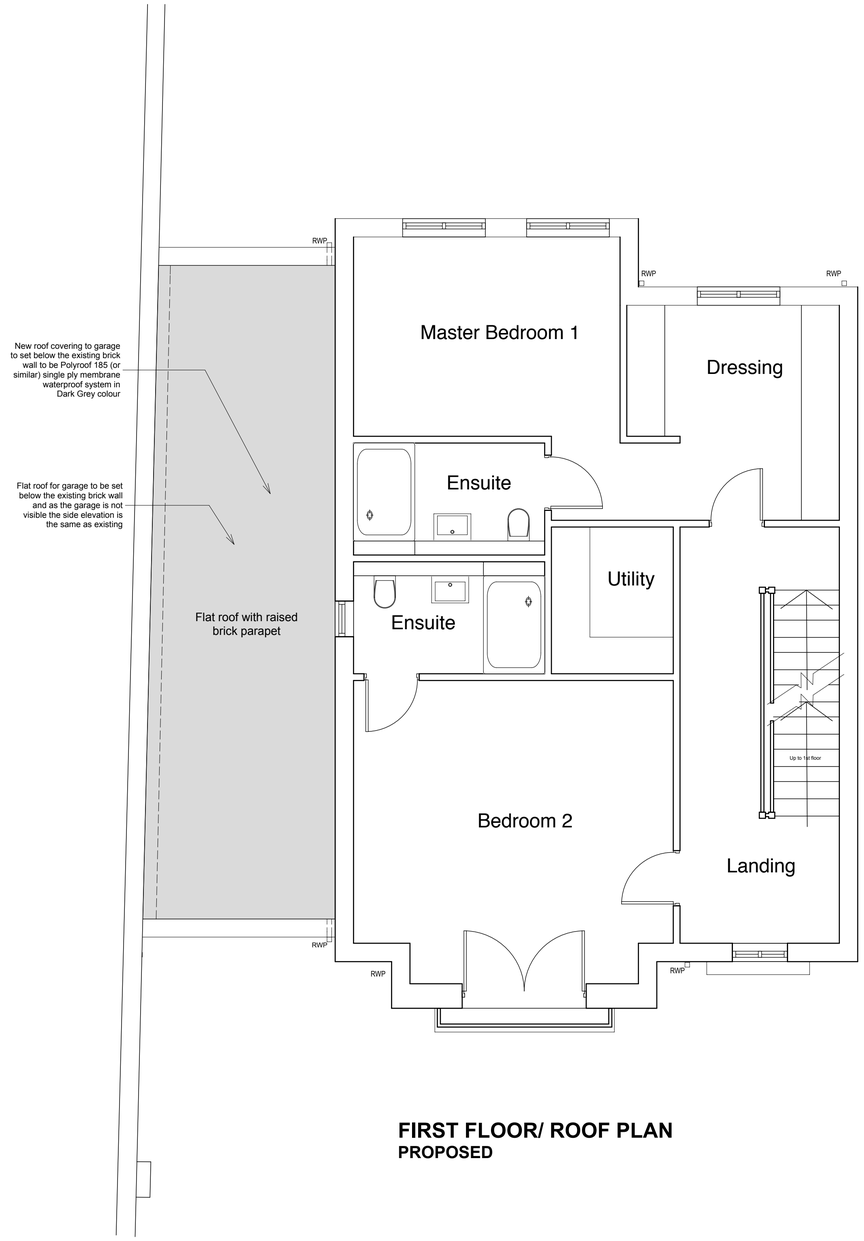

FIRST FLOOR/ ROOF PLAN
PROPOSED

PROPOSED GROUND FLOOR & ROOF PLANS 1:50 @ A1 (1:100 @ A3)

Notes

This drawing is the property of Mike Macpherson Architects and copyright is reserved by them. This drawing is not to be copied or disclosed by or to any unauthorised persons without the prior written consent of Mike Macpherson Architects.

Do not scale from this drawing. All dimensions are to be checked on site prior to construction, manufacture of any components and ordering of materials and equipment. Any discrepancies are to be reported to the architect for clarification.

All materials and workmanship to be in accordance with the current British Standards and codes of practice.

PLANNING ISSUE

B. Roof plan revised with dormers & 1st floor roof storage omitted & flat roof provided to garage 17.12.24
A. Roof dormers revised to suit lower ridge ht. 9.12.24
REVISIONS

Scheme
Garage Extension
1 Agalia Gardens
Didsbury
Manchester M20 2PZ

Client
M Valbon Sejdiu

Title
Proposed Ground Floor and Roof Plans

Scale	Date	Drawn
1:50	28.10.24	MM
Job No	Dwg No	Rev
P413	05	B

Mike Macpherson **Architects**
38 Reynard Road, Chorlton, Manchester M21 8DD
T: 0161 870 6129
E: mail@mikemacpherson-architects.co.uk
www.mikemacpherson-architects.co.uk