


Elevation 2

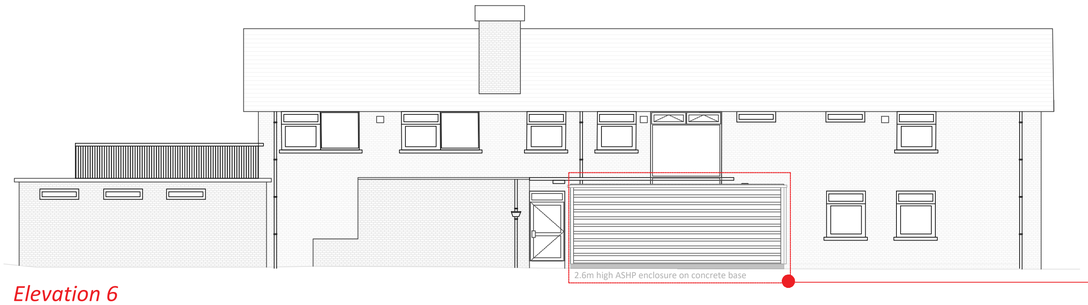


Elevation 6




Elevation 6a


Elevation 6b

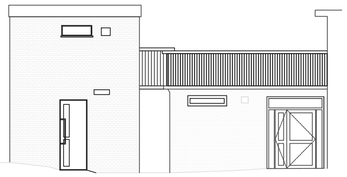

Elevation 6c

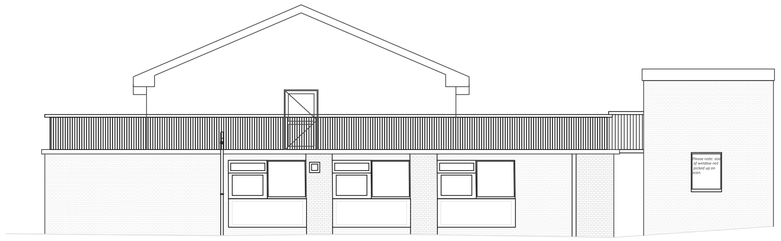

Elevation 7

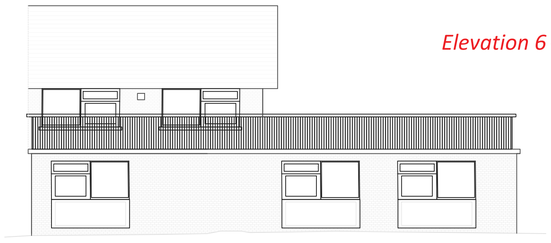

Elevation 6 - Behind ASHP Enclosure


Elevation 8

example acoustic Louvre enclosure




Materiality of Compound

- 1 No. Four-sided closed top Caice SS300 acoustic louvre enclosure.
- Acoustic louvre enclosure 2516mm high.
- Manufactured from galvanised sheet steel.
- 1 No. Caice acoustic louvre single SS300 door, actively open to the rear (outward opening).
- 1 No. Caice acoustic louvre double SS3000 door, actively open to the rear (outward opening).
- Piece part polyester powder coated to a Caice standard RAL colour, gloss level matt 25% +/- 10%.
- Mitred louvres corners
- Birdmesh backing.
- Suitable air divider / discharge plenums.

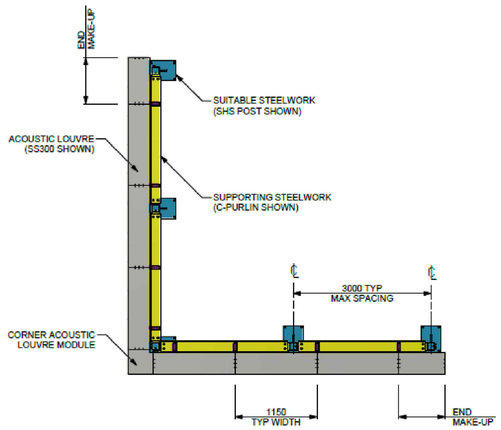

PLAN VIEW
SCALE: 1 : 50 @ A3


FRONT ELEVATION
SCALE: 1:50 @ A3

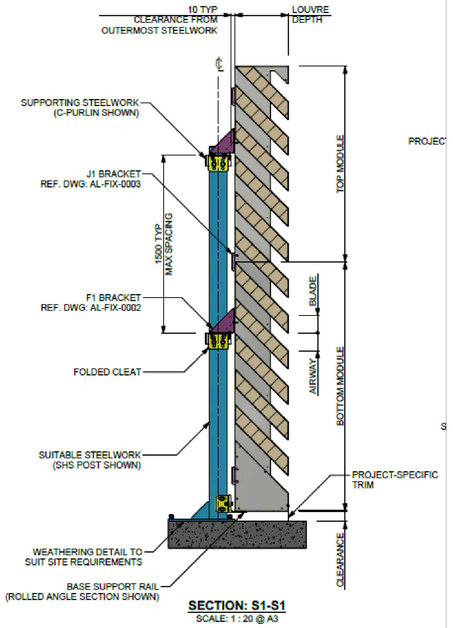


SECTION: S1-S1
SCALE: 1 : 20 @ A3

COLOUR KEY


- PRIMARY STEELWORK
- SECONDARY SUPPORTING STEELWORK
- FIXING BRACKETS

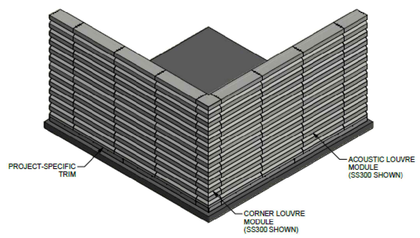


ISOMETRIC - FRONT VIEW
N.T.S

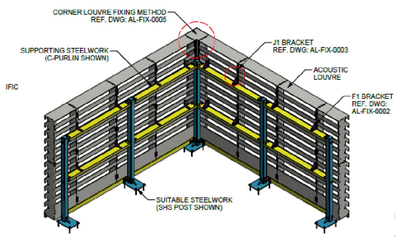

ISOMETRIC - REAR VIEW
N.T.S

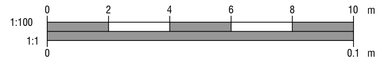

Notes:

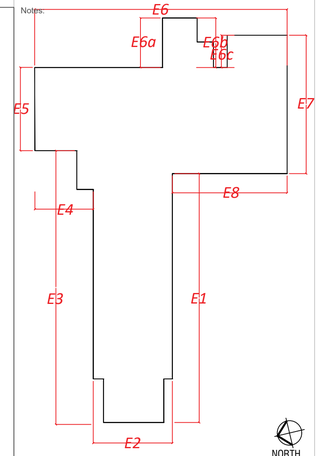

Copyright: All rights reserved. This drawing must not be reproduced without permission from Drees & Sommer UK Ltd. Do not scale off this drawing. All dimensions are to be checked on site by contractor / sub contractor. Any discrepancies to be reported to Drees & Sommer UK Ltd.

DREES & SOMMER

1.06 South Harrington Building
182 Sefton Street
Liverpool
L3 4BQ
Tel: 0151 430 2340

Office Locations
Ashford, Birmingham, Leeds, Liverpool, London, Manchester & Oxford.
www.dreso.uk

PLANNING

Rev	Date	Revision notes	By	Check

Client MCC Equans PSDS	*Drawing Title* Woodville Sure Start Proposed ASHP Unit Detail
Project Title Window Replacement Woodville Sure Start	*Drawn* CB · *Date* 12/24 · *Checked* GM · *Date* 12/24
DWG No. 24619.116	*Scale* 1:100 · *Revision* A

A1

Woodville Sure Start Children's Centre Proposed Elevations

SCALE @ 1:100