

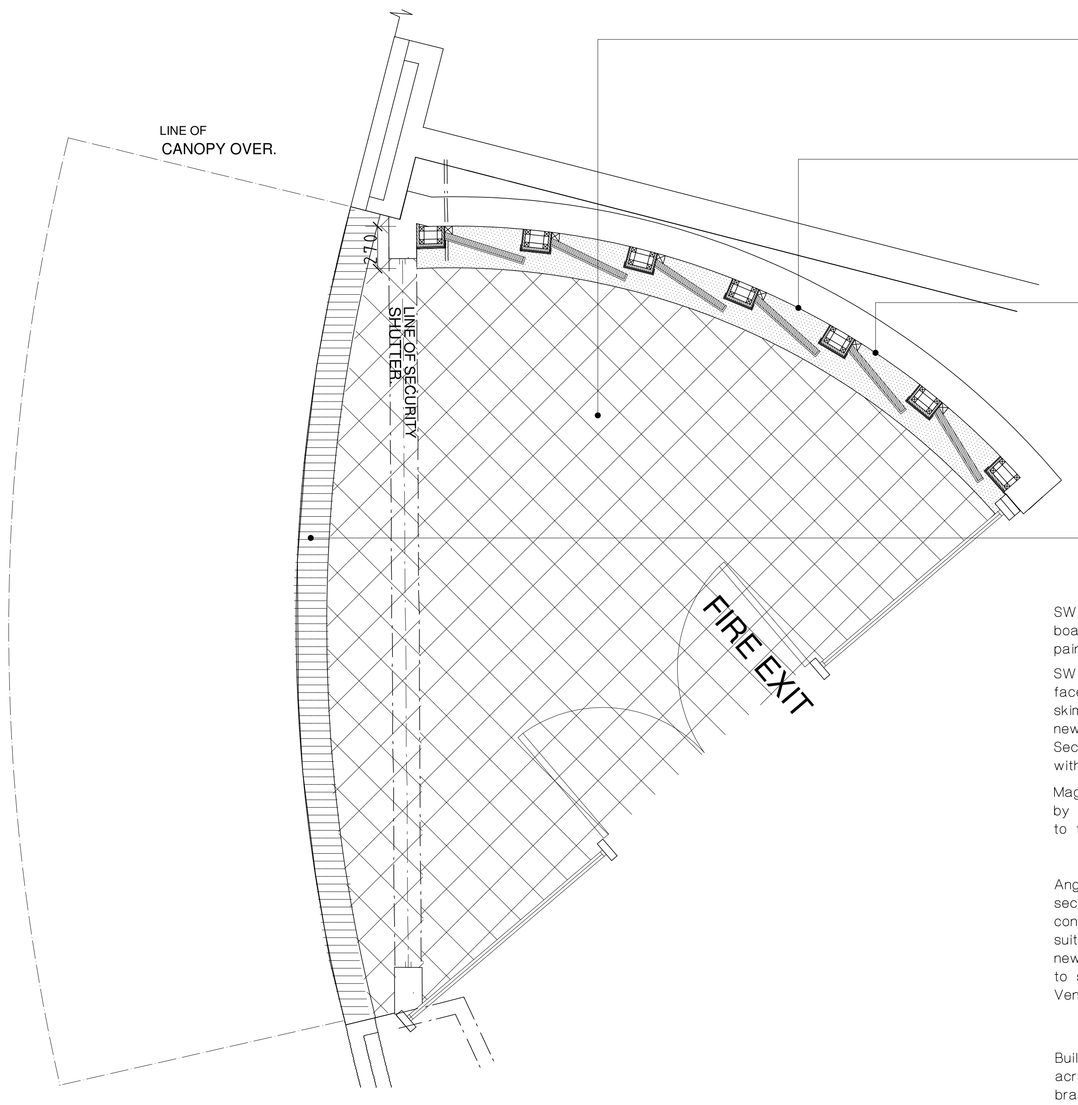


LOBBY FLOOR PLAN
SCALE 1:20

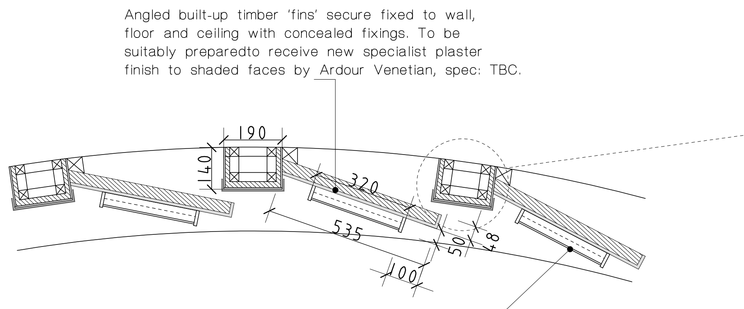


FEATURE WALL PART
SECTION D-D
SCALE 1:10

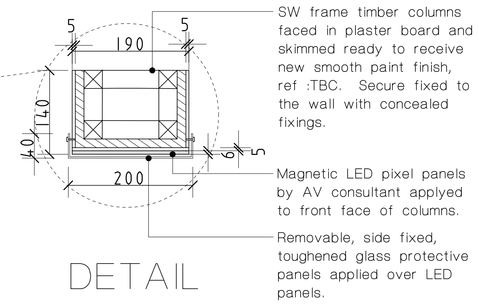


DETAIL
SCALE 1:5




FEATURE WALL DESIGN
REFERENCE IMAGE

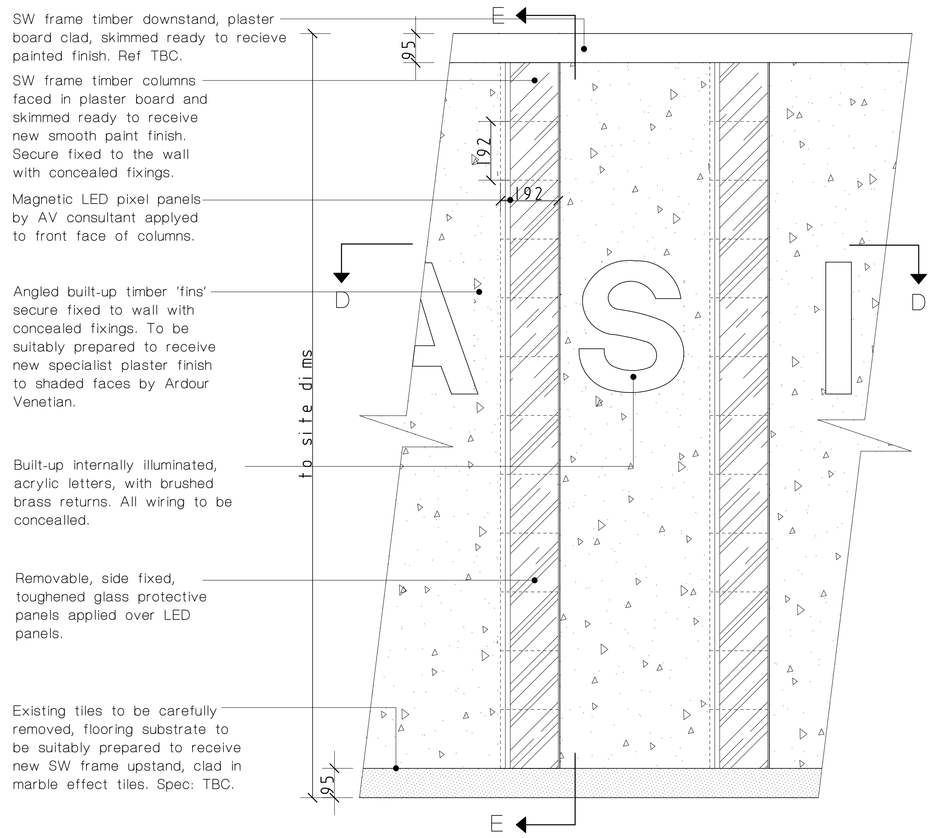


FEATURE WALL
PART ELEVATION
SCALE 1:10

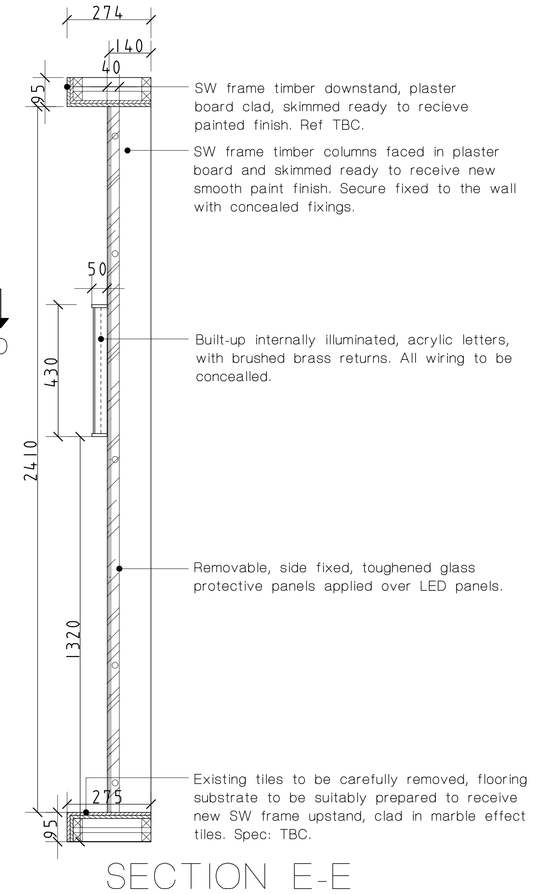


SECTION E-E
SCALE 1:10

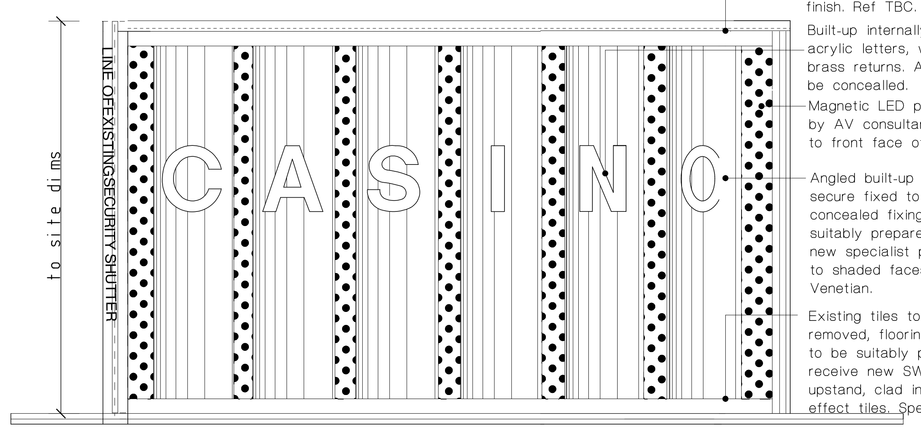


FEATURE WALL ELEVATION A-A
SCALE 1:20

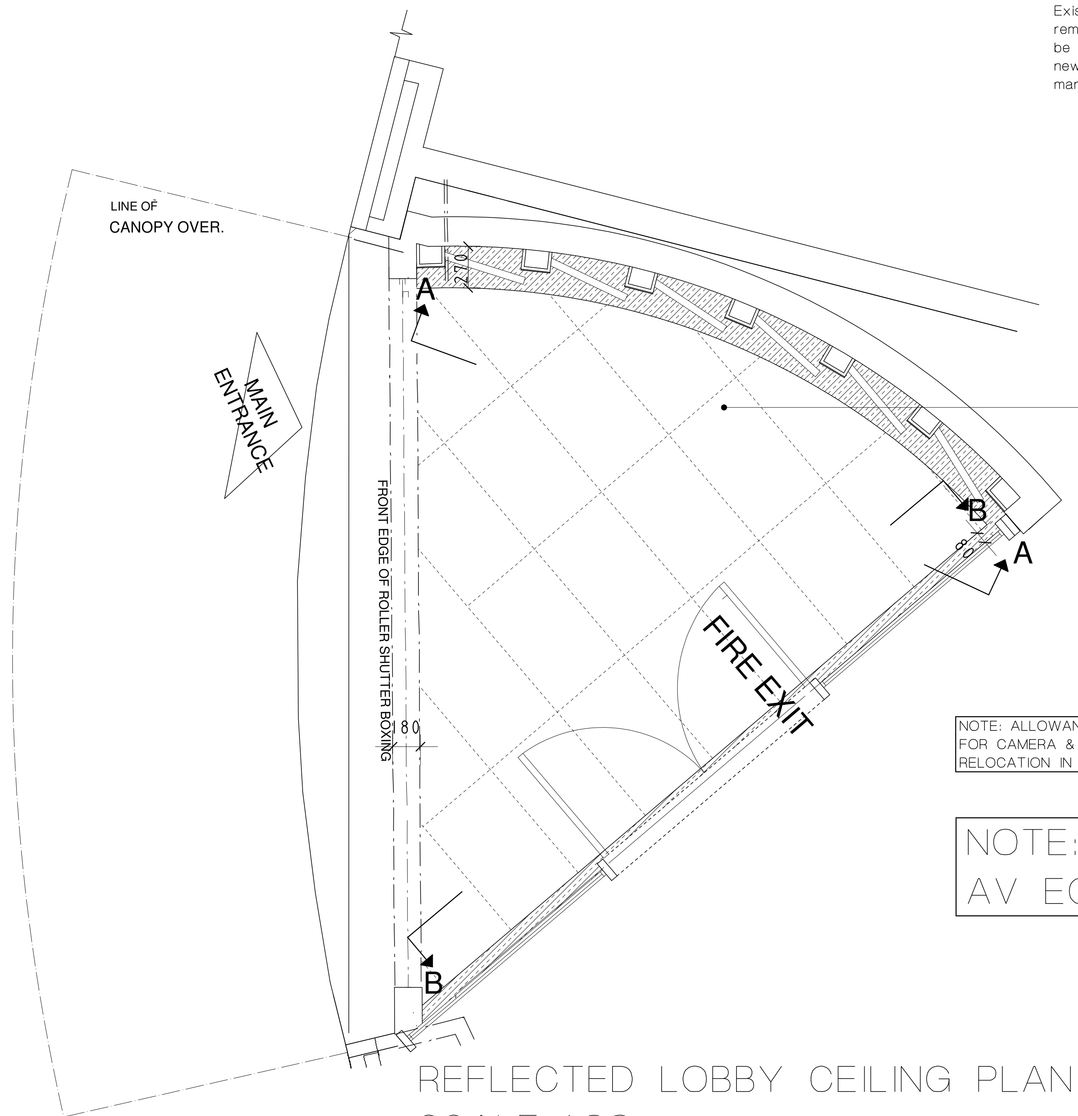

REFLECTED LOBBY CEILING PLAN
SCALE 1:20

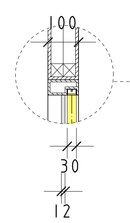

DETAIL
SCALE 1:10

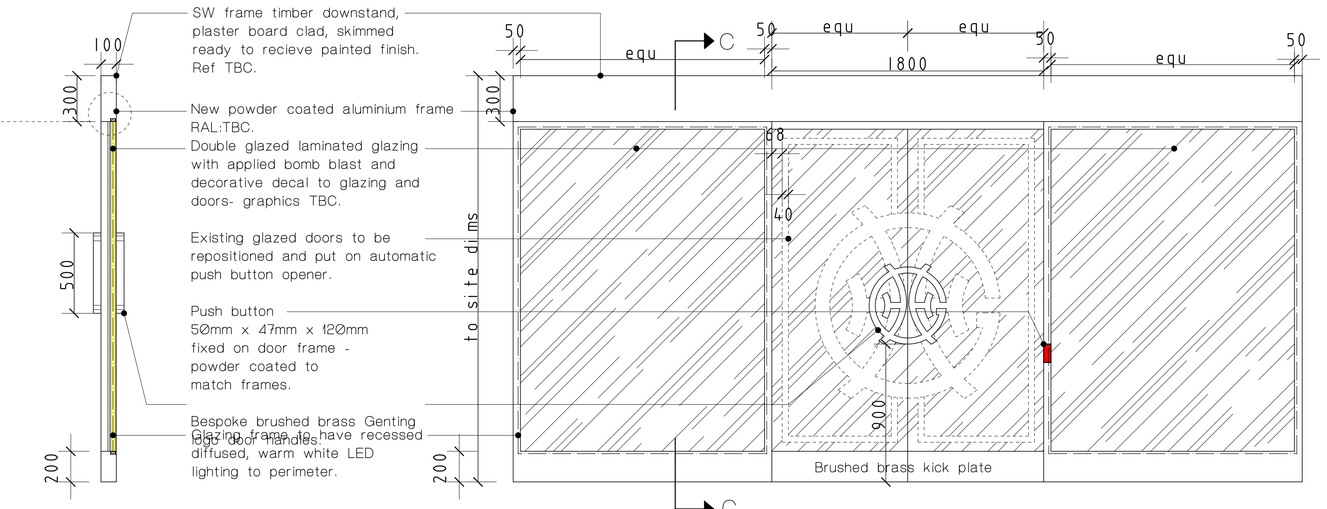

GLAZING SECTION
SCALE 1:20

ENTRANCE DOORS AND
GLAZING ELEVATION B-B SCALE 1:20

NOTE: ALLOWANCE TO BE MADE FOR CAMERA & ACCESS HATCH RELOCATION IN CEILING.

NOTE: ALL ELECTRICAL ITEMS - LIGHTING AV EQUIPMENT AND SIGNAGE TO BE IP RATED.

IMPORTANT NOTE:

This drawing has been prepared from existing unchecked survey information provided by the client. All dimensions are to be checked on site and any discrepancies reported to the designer prior to proceeding. Figured dimensions where given are to take precedence over scaled or site dimensions.

REV:	DESCRIPTION:	INITIAL	DATE:
A	CANOPY REVISED.	TN	22.10.24
C	CANOPY REVISED.	TN	19.11.24

PROJECT:	GENTING MANCHESTER			INFORMATION
TITLE:	PROPOSED LOBBY DETAILS.			COMMENT
CLIENT:	GENTING CASINO'S	SCALE:	1:50 @ A0	APPROVAL
DATE:	JULY 2024	DRAWN BY:	TN	TENDER
DRAWING NO.:	5601-24-103	REVISION:	C	CONSTRUCTION

ALL DIMENSIONS TO BE CHECKED ON SITE BEFORE ANY WORK COMMENCES ANY DISCREPANCIES TO BE REPORTED TO THE SUPERVISING DESIGNER

DAKOTA
HOUSE OF DESIGN
1 DINSDALE PLACE
SANDYFORD
NEWCASTLE UPON TYNE
NE2 1BD
UNITED KINGDOM
WWW.DAKOTAHOUSEOFDESIGN.COM
T: +44 (0) 191 261 0261