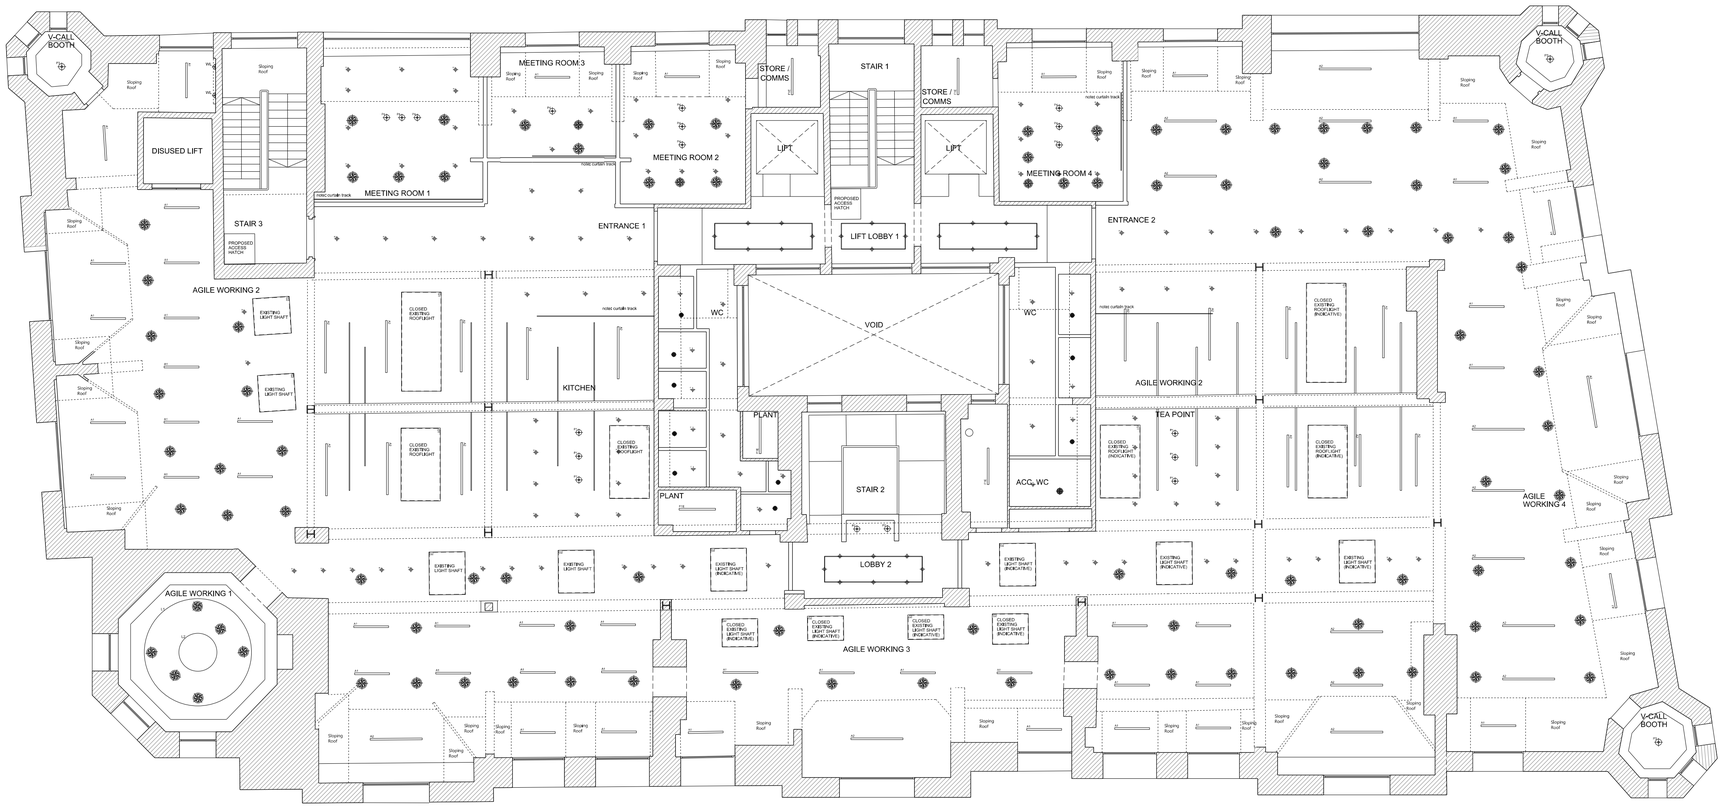


NOTES / REVISION

REV A - 02/08/2024 : ISSUE : COSTING - DESIGN INTENT
REV B - 21/08/2024 : COORDINATION UPDATE - LIGHTING AND DIFFUSER LAYOUT
REV C - 23/10/2024 : ISSUE : CONSTRUCTION - DESIGN INTENT
REV D - 04/12/2024 : DESIGN DEVELOPMENT / COORDINATION
-
-

NOTES:

EXISTING DRAWINGS BASED ON LIMITED MEASURED SURVEY INFORMATION RECEIVED ONLY.

ALL EXISTING BUILDUPS, DETAILS AND INTERFACES ARE ASSUMED. SUBJECT TO SITE SURVEY AND INVESTIGATION.

CONTRACTOR TO CHECK ALL INFORMATION PRIOR TO COMMENCING WORKS.

TO BE READ IN CONJUNCTION WITH SCHEDULE OF WORK, PROPOSED DRAWINGS, AND SPECIFICATION. STRIP OUT SHOWN INCLUSIVE OF ALL STRIPPING OUT NOTED IN SCHEDULE OF WORKS.

IF ANY DISCREPANCIES ARE NOTICED, IMMEDIATELY BRING TO THE ATTENTION OF THE EMPLOYER OR THE EMPLOYERS AGENT. IF IN DOUBT, ASK.

TO BE COORDINATED WITH:
- SE AND MEP INFORMATION / REQUIREMENTS
- THERMAL PERFORMANCE TO MEET MEP REQUIREMENTS
- FIRE PERFORMANCE TO MEET FIRE CONSULTANT'S REQUIREMENTS

CEILING KEY

- A1 — STRIP LIGHTING : SUSPENDED DIRECT/INDIRECT LED DALI LINEAR (1140mm)
- A2 — STRIP LIGHTING : SUSPENDED DIRECT/INDIRECT LED DALI LINEAR (1700mm)
- F1E — STRIP LIGHTING : SUSPENDED LED IP65 BATTEN LUMINAIRTE (1190MM)
- B1 — SPOT LIGHTING ; SUSPENDED LED DALI DOWNLIGHT
- C — RECESSED LED DALI DOWNLIGHT
- G1 — BESPOKE FEATURE LED LINEAR LUMINAIRE TO BE INTEGRATED INTO ARCHITECTURAL FEATURE
- G2 — 2 SPOTLIGHTS TO EACH LIGHT SHAFT FEATURE.
- TRACK LIGHTING SYSTEM WITH DIRECTIONAL SPOTLIGHTS TO MATCH LOWER FLOORS
- P1 — PENDANT LIGHTING : KITCHEN & TEA POINT FRITZ HANSEN SUSPENSE P2 FINISH - LIGHT GREY
- P2 — PENDANT LIGHTING : LOBBY 2 SEATING AREA RESIDENT TIM RUNDLE, BLOOM PENDANT SMALL BLACK TO MATCH LOWER FLOORS
- P3 — PENDANT LIGHTING : V-CALL BOOTHS (SMALLER TURRETS) FRITZ HANSEN SUSPENSE P1 FINISH - BLACK
- P4 — PENDANT LIGHTING : MEETING ROOMS FRITZ HANSEN CONCERT P3 FINISH - WHITE
- L1 — SUSPENDED LED CIRCULAR PENDANT DOPPIO DIRECT (3500MM)
- L2 — SUSPENDED LED CIRCULAR PENDANT DOPPIO DIRECT (1240MM)
- WL — FRITZ HANSEN CARAVAGGIO READ WALL LIGHT
- DIFFUSERS

REFER TO HILSON MORAN MEP INFORMATION AND REQUIREMENTS

FOR SETTING OUT DIMS REFER TO JB+CO 'AL(04)5058'

0 | 1000 | 2500 | 5000

PROJECT
ROYAL LONDON HOUSE, DEANSGATE, MACHESTER

CLIENT
AM ALPHA

TITLE
PROPOSED 5TH FLOOR
GA REFLECTED CEILING PLAN

SCALE	DATE
1:100@A1 1:200@A3	JULY 2024

JOB No	DWG No	REV
1573	AL(04)5052	**D**

ISSUE FOR
CONSTRUCTION
DESIGN INTENT

JB+CO ARCHITECTS + DESIGNERS

Jeffrey Bell Architects
3 Cobourg Street
Manchester
M1 3GY

t +44 [0]161 228 0651
e studio@jeffreybellarchitects.co.uk

© JEFFREY BELL ARCHITECTS
the copy right in this drawing is vested in Jeffrey Bell Architects and no license or assignment of any kind has been, or is, granted to any third party whether by provision of copies or originals of the drawings or otherwise unless otherwise agreed in writting

DO NOT SCALE FROM THIS DRAWING
the contractor shall check and verify all dimensions on site and report any discrepancies in writting to Jeffrey Bell Architects before proceeding with the work

FOR ELECTRONIC DATA ISSUE
electronic data / drawings are issued as 'read only' and should not be interrogated for measurement. all dimensions and levels should be read only from those values stated in text on the drawing