
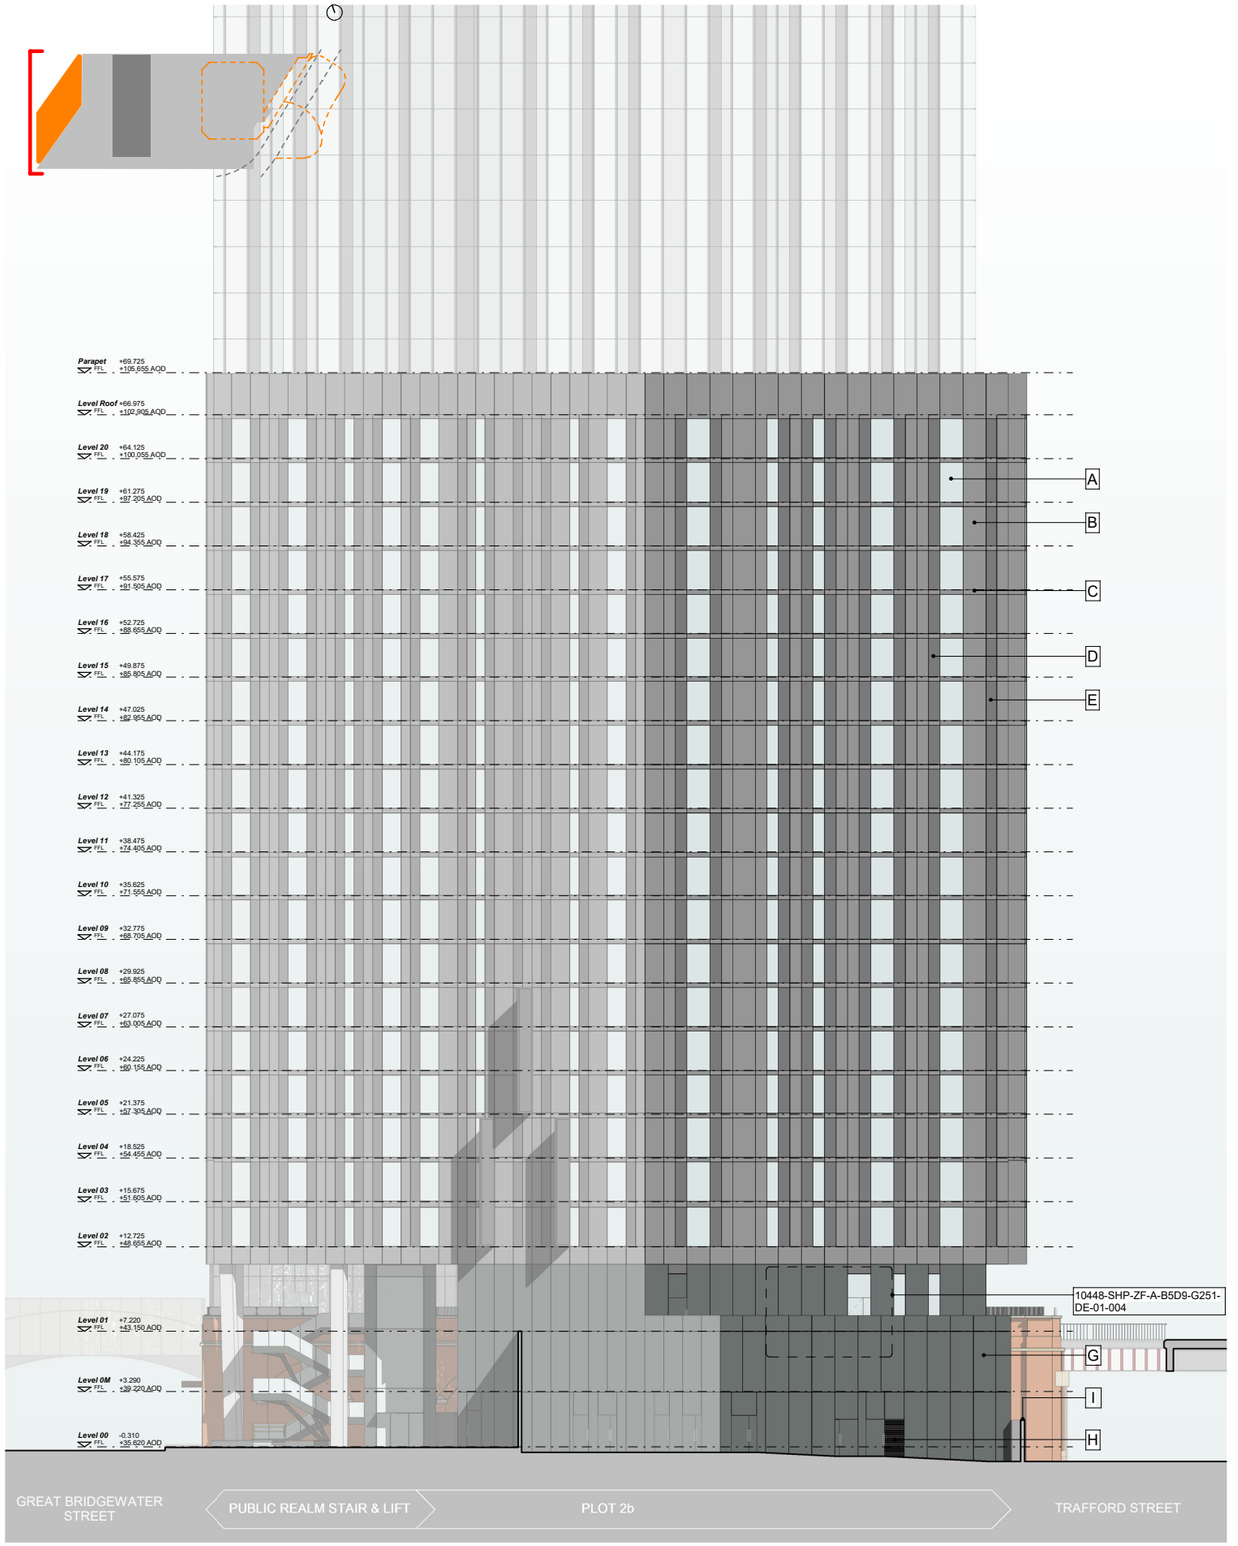


Plot 2b - West Elevation

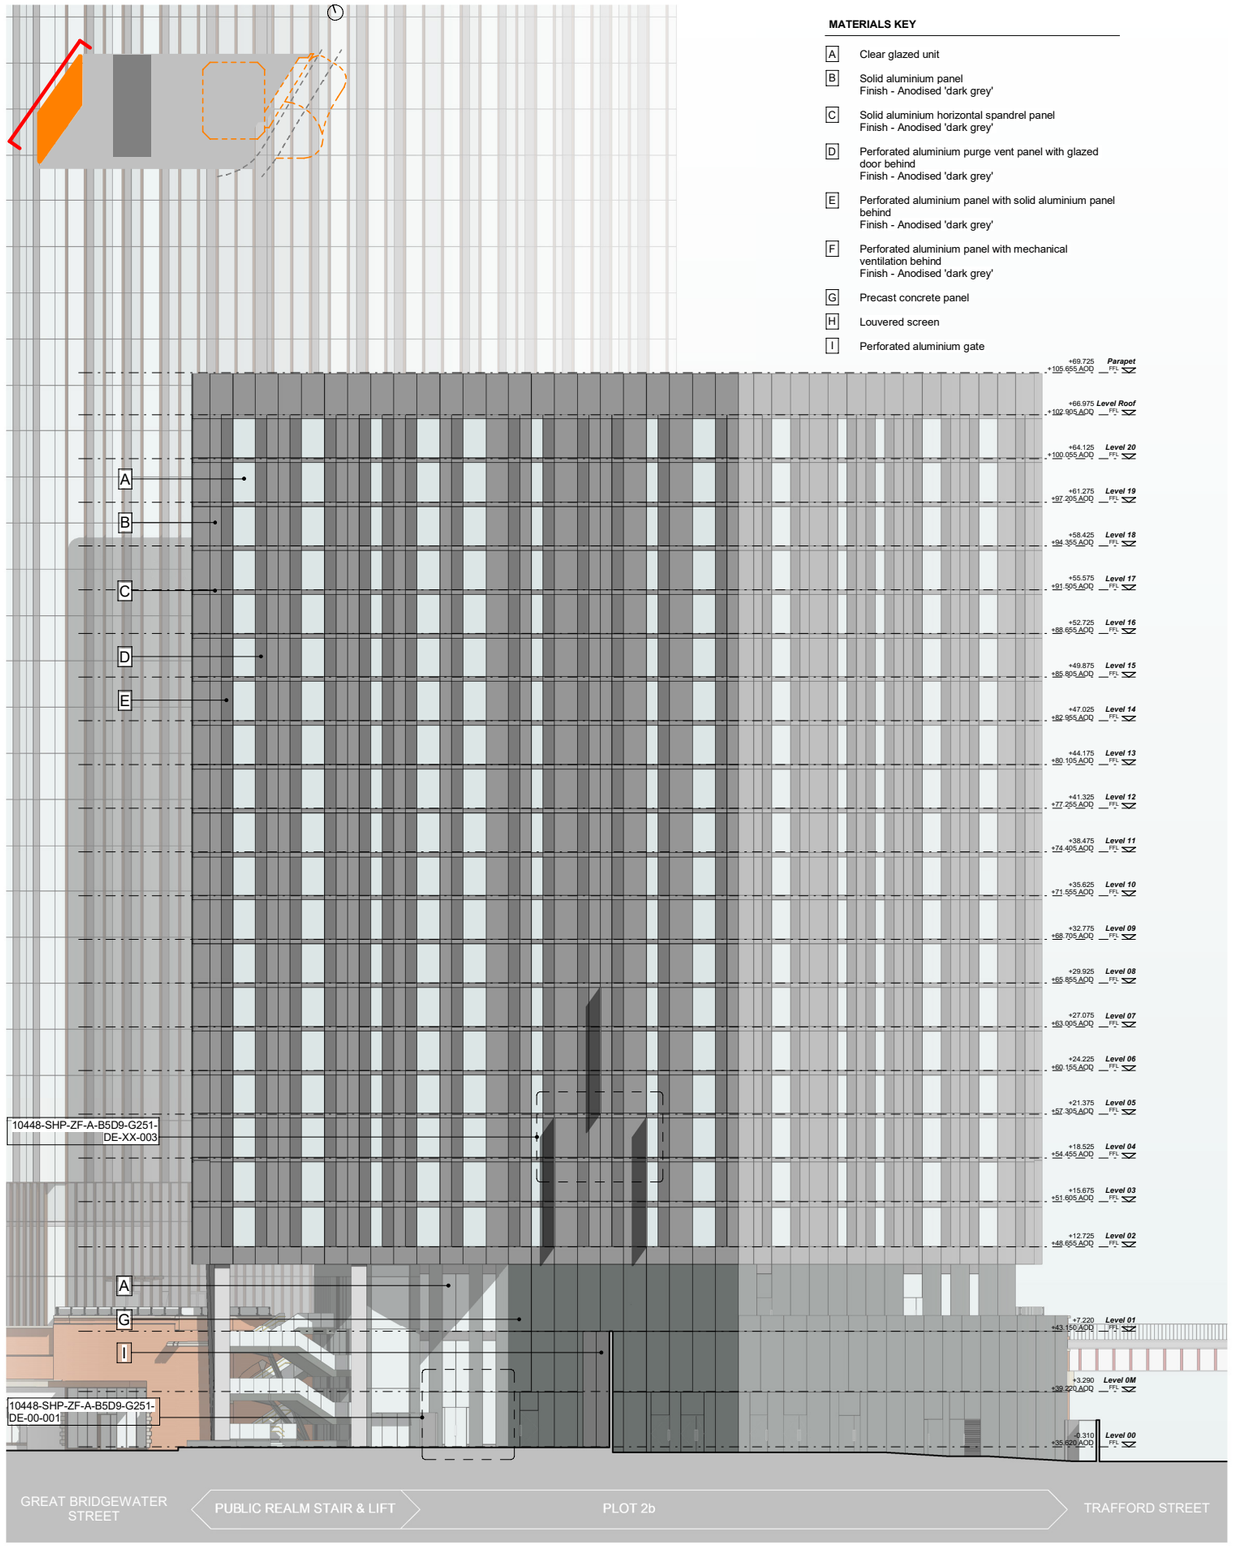

Plot 2b - North West Elevation

MATERIALS KEY

- A Clear glazed unit
- B Solid aluminium panel
  Finish - Anodised 'dark grey'
- C Solid aluminium horizontal spandrel panel
  Finish - Anodised 'dark grey'
- D Perforated aluminium purge vent panel with glazed door behind
  Finish - Anodised 'dark grey'
- E Perforated aluminium panel with solid aluminium panel behind
  Finish - Anodised 'dark grey'
- F Perforated aluminium panel with mechanical ventilation behind
  Finish - Anodised 'dark grey'
- G Precast concrete panel
- H Louvered screen
- I Perforated aluminium gate

This drawing is copyright
Do not scale off dimensions.
All dimensions to be checked on site by Contractor.
Contractor to report any dimensional discrepancies, errors or omissions prior to commencing on site.

SCALE 1:200

0 4m 8m 12m 20m

Rev.	Date	Description
P01	26-03-2024	Planning Issue
P02	31-10-2024	Planning Issue - Hotel & Residential

Project Title
Viadux Phase 2 - Plot 2a & 2b
Manchester

Status
PLANNING

Drawing Title
Viadux Phase 2 - Plot 2b
General Arrangement
West & North West Elevations

Job No 10448
Scale 1:400 @ A3 / 1 : 200 @ A1
SHP Drawing Code (Project-Architect-Zone-Role-Planning-Unicloset-1 st Type-Level-Location-Series) 10448-SHP-ZF- A-B5D9-G200-EL-XX-002
Revision P02

simpsonhaugh
Manchester +44 (0)161 835 2345
London +44 (0)20 7549 4000

© SIMPSONHAUGH ARCHITECTS LTD 2024