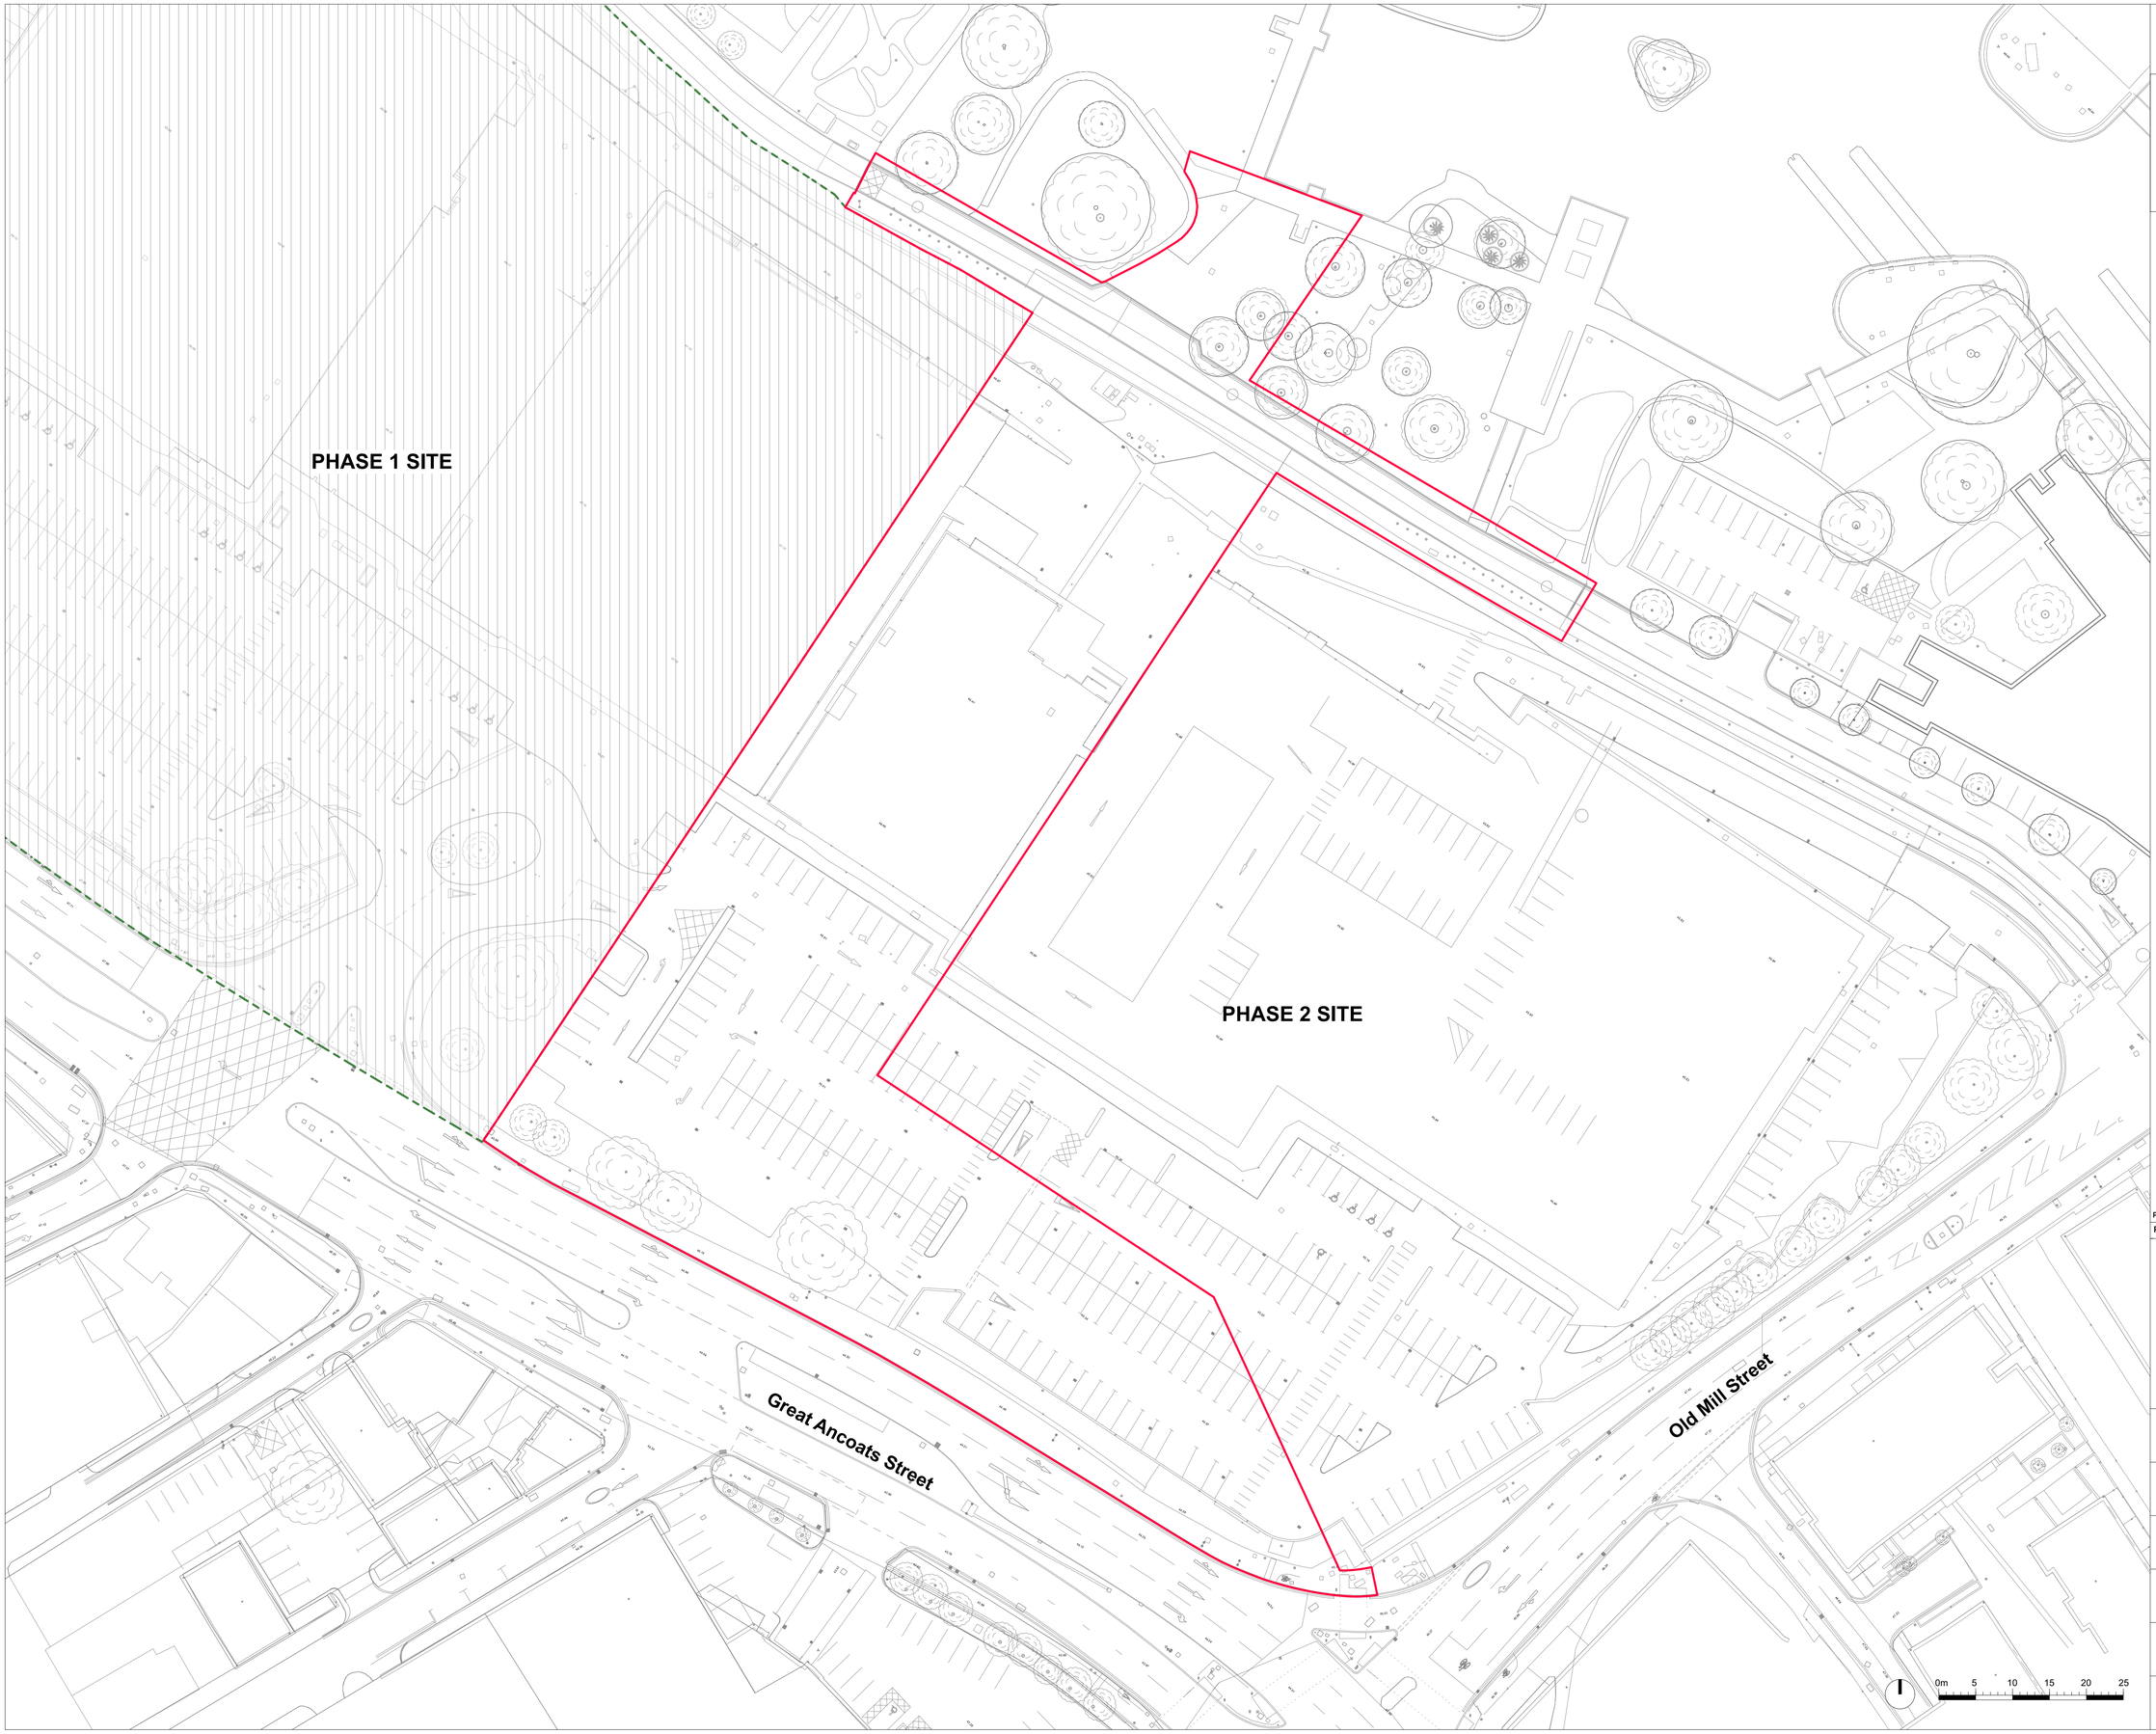


© This drawing is copyright protected and may not be reproduced in whole or part without written authority from the owner.

NOTES:

1. Do not scale from this drawing.
2. Always work to noted dimensions.
3. All dimensions are in millimetres unless otherwise stated.
4. All setting out, levels and dimensions to be agreed on site.
5. The dimensions of all materials must be checked on site before being laid out.
6. This drawing must be read with the relevant specification clauses and detail drawings.
7. Order of construction and setting out to be agreed on site.

KEY

REDLINE BOUNDARY

Revision	Date	Description	Drawn	Apprvd.
P01	01/11/24	Planning	CS	SAS

PLANIT

Manchester | London | Liverpool | Leeds | Standish

Manchester
2 Back Grafton Street,
Altrincham,
Cheshire,
WA14 1DY,

W: planit-ie.com
E: info@planit-ie.com
T: 0151 363 1230

Client Manchester City Council

Project Former Central Retail Park

Drg Title Existing Site Plan

Created on	Created by	Approved by
01/11/24	CS	SAS

Scale	Size	Workstage	Status
1:400	A1	Stage 3	

Drg No.	Suitability	Revision
3363-PLA-00-ZZ-DR-L-0005	S4	P01

© Planit I.E. Limited