
Drawing Number

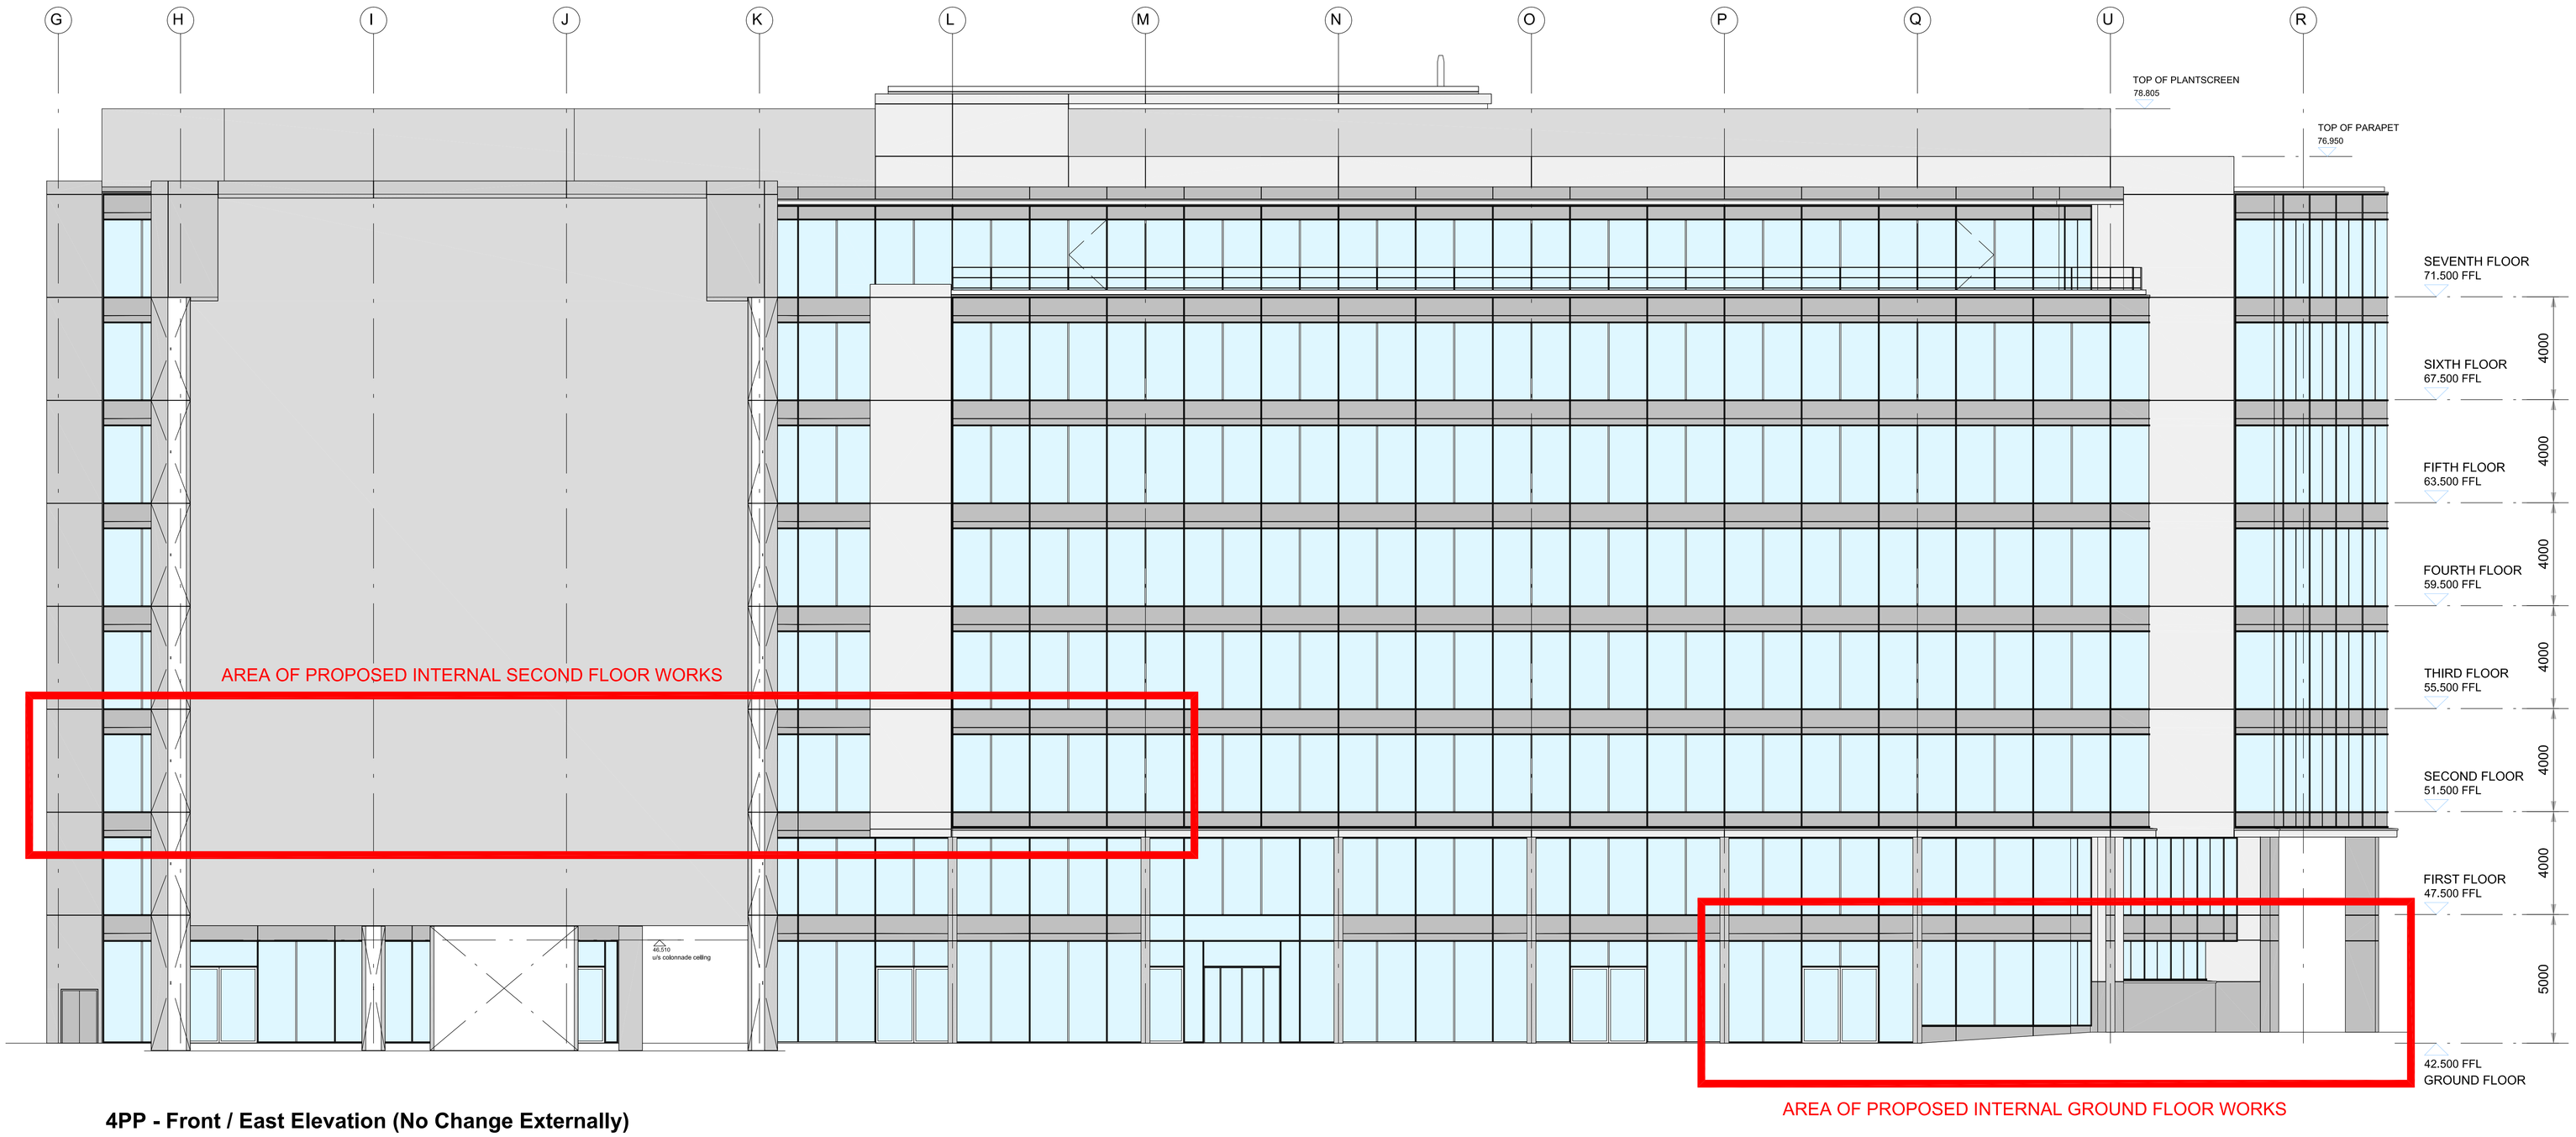

4PP - Front / East Elevation (No Change Externally)

1 : 100

SAFETY, HEALTH AND ENVIRONMENTAL INFORMATION

Significant risks relating to the works of which this design relates are identified below:

Identified significant risks:

This drawing is to be used only for the purpose of the issue it was intended for.

For information relating to end use, maintenance, demolition, see Health & Safety files.

It is assumed that works will be undertaken by a competent Contractor to an approved method statement.

Legend / Notes

THIRD PARTY DRAWINGS ISSUED FOR PLANNING PURPOSES ONLY

Rev	Date	Description	DR	CH
Status				Suitability

NORTHERN GGP CONSULT

Contractor(s)

Project

4 Piccadilly Place, Manchester

Drawing Title

Front / East Elevation (No Change)

Designed		Signed	Date
Drawn		Signed	Date
Checked		Signed	Date
Approved		Signed	Date
Scale(s) 1:100 @A0		ELR & Mileage	
Alternative Reference			Sheet of
Drawing Number RP11700-005			Revision

Sheet Size A0 841 x 1189