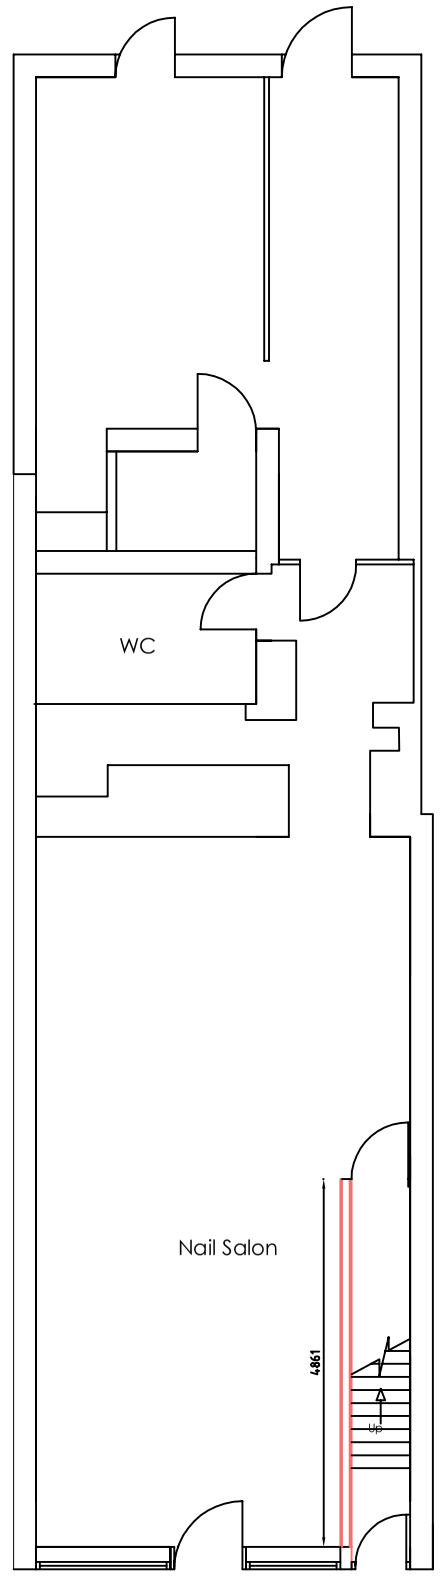


Do not scale this drawing. All Dimensions must be checked on site. This drawing and all details contained hereon are copyright and must not be reproduced without written permission from Extend Your Home.

Planning

REV	DESCRIPTION	AUTH	DATE
/	/	/	/

EXTEND
Your **HOME**
Email: extendyourhome@outlook.com

Address
118A Withington Rd
Whalley Range
Manchester
M16 8FA

DESCRIPTION
Change of Use: Forming Two Flats to the Upper Floor, & alterations to the shop front to accommodate the access to the flats.

DRAWING TITLE
Ground Floor Plan

DATE 17/11/2024	DRAWN TC
SCALE 1:100	CLIENT HH
DRAWING NUMBER 04	REVISION /