
This document and its contents are the property of the Purchaser/Employer and Crookes Walker Consulting. They may not be copied or reproduced in any way, in part or whole, without prior written approval of both parties. Violations will result in legal action.
This drawing shall be read in conjunction with the CWC Mechanical and / or Electrical Specification(s).
DO NOT SCALE FROM THIS DRAWING

DESIGNERS RISK ASSESSMENT
REFER TO APPENDIX 1 OF M&E SPECIFICATION FOR DESIGNERS RISK ASSESSMENT SCHEDULE

DRAWING BACKGROUND(S):

GENERAL NOTES:

1. DO NOT SCALE FROM THIS DRAWING.
2. THIS DRAWING IS TO BE READ IN CONJUNCTION WITH THE COMPLETE STAGE 4 DOCUMENTATION PROVIDED BY THE ARCHITECTURAL AND ENGINEERING DESIGN TEAMS.
3. ALL DIMENSIONS AND LEVELS SHOULD BE CHECKED ON SITE PRIOR TO COMMENCING INSTALLATION, MANUFACTURE OR FIXINGS.
4. AGREE ALL EQUIPMENT SETTING OUT WITH THE ARCHITECT PRIOR TO CONSTRUCTION.

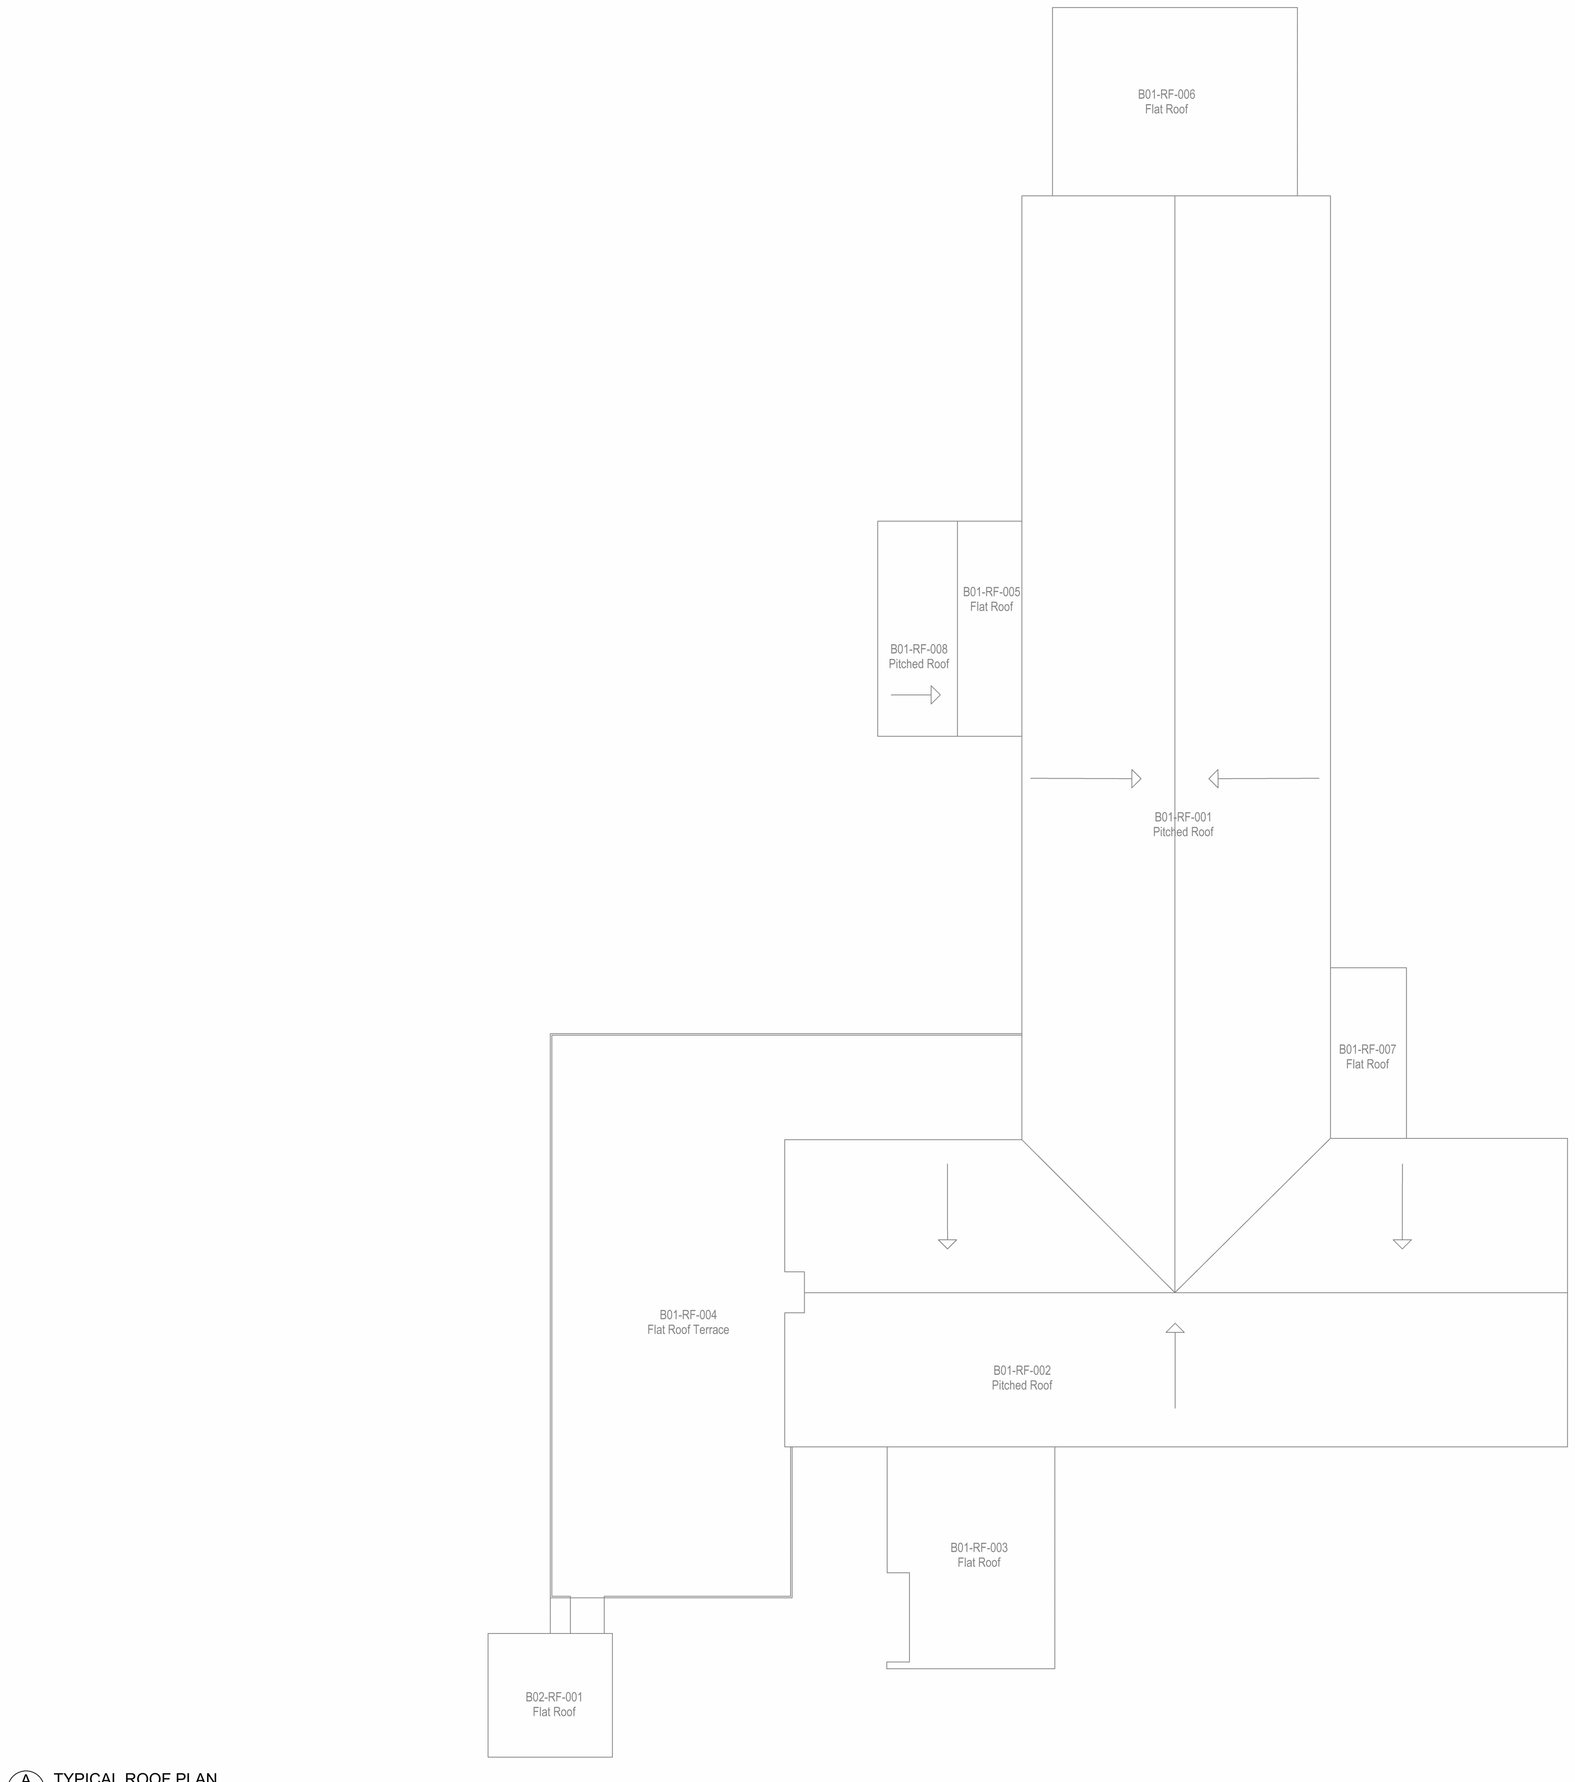

A 4001 TYPICAL ROOF PLAN
1:100

Rev	Date	Description		
T01	26.11.24	TENDER ISSUE	JS	GR

CWC crookes walker consulting
Suite 9a, Bloc, 17 Marble Street
Manchester M2 3AW
Tel: 0161 834 9999
The Plaza, Old Hall Street,
Liverpool L3 9QJ
Tel: 0151 600 5409
E-mail: admin@cwcon.co.uk
Website: www.cwcon.co.uk

Client
EQUANS

Project
EQUANS MCC WOODVILLE SURE START CENTRE

Drawing Title
EXISTING ROOF LAYOUT

Status
TENDER

Project No.	Drawn	Scale / Paper Size
3386	BW	1:100 @ A0

Drawing No.	Rev
3386-CWC-XX-ZZ-DR-XX-4001	T01