




SITE LOCATION

(Scale 1:50000)

Ordnance Survey map extract
based upon Landranger map series
with the permission of the controller of
Her Majesty's Stationery Office
Licence No. 0100023487
Crown copyright.

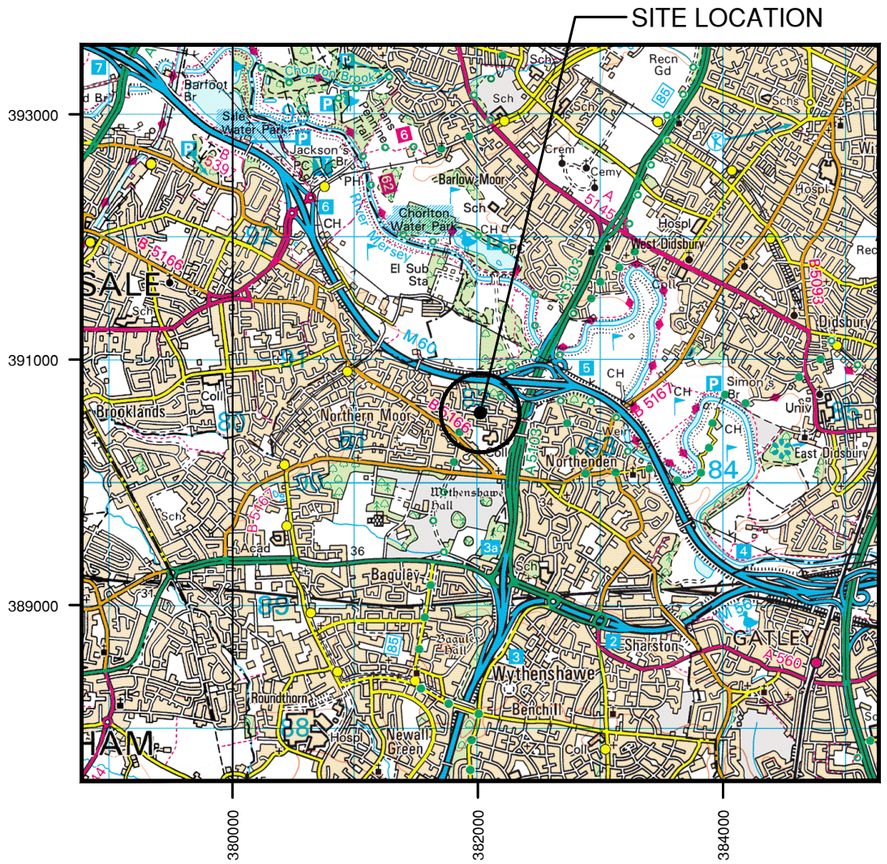


SITE PHOTOGRAPH

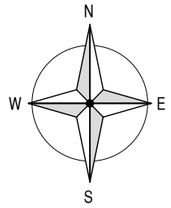





SITE LOCATION PLAN

(Scale 1:1250)

Based upon Ordnance Survey map extract
with the permission of the Controller of
Her Majesty's Stationery Office.
Crown copyright.
Licence No. 100020449

0 500 1000 1500 2000 2500m
1:50000

ALL DIMENSIONS ARE IN mm UNLESS NOTED OTHERWISE

| NGR | E: 381995 N: 390577 |
|---|---|
| CONCESSION REQUIRED | NO |

DIRECTIONS TO SITE:
LEAVE THE M56 AT J3A AND MERGE ONTO A5103 THEN TAKE THE FIRST EXIT TOWARDS B5166. TURN LEFT ONTO WYTHENSHAWE ROAD/B5167 AND TAKE THE FIRST RIGHT ONTO SALE ROAD/B5166. TAKE THE SECOND RIGHT INTO RACKHOUSE ROAD THEN THE THIRD RIGHT ONTO YEWTREE LANE. AFTER 120m TURN LEFT INTO CRINGLEWOOD SOCIAL CLUB AND FIND THE SITE LOCATED IN THE SOUTHWESTERN CORNER OF THE CAR PARK.

| Rev | Modification | By | Ch | Ap | Date |
|---|---|---|---|---|---|
| B | PROPOSED ANTENNAS CHANGED TO INTERLEAVED ANTENNAS FOR VF & TEF | MA | MNH | MNH | 17.07.24 |
| A | DETAILED DESIGN ISSUE | MA | MNH | MNH | 05.12.23 |

shared access

vodafone
CTIL

| Cell Name | Opt. |
|---|---|
| CRINGLEWOOD SOCIAL CLUB | - |

Cell ID No's

| CTIL | TEF | VF |
|---|---|---|
| 20559625<br>**E331357** | 92547 | 89994 |

Site Address / Contact Details


CRINGLEWOOD SOCIAL CLUB
YEWTREE LANE
MANCHESTER
M23 0DN


| | |
|---|---|
| Drawing Title: | SITE LOCATION MAPS (1 OF 2) |
| Purpose of Issue: | **DETAILED DESIGN** |
| Drawing Number: | 100 |
| SA Ref: | BPPES00725 |

| Surveyed By: | DW | | Scale: AS SHOWN | Issue: |
|---|---|---|---|---|
| Drawn: MA | Date: 27.11.23 | Checked: MNH | Date: 05.12.23 | B |

A3


100mm
75mm
50mm
25mm
0mm

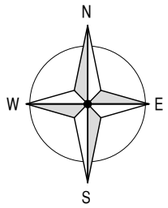

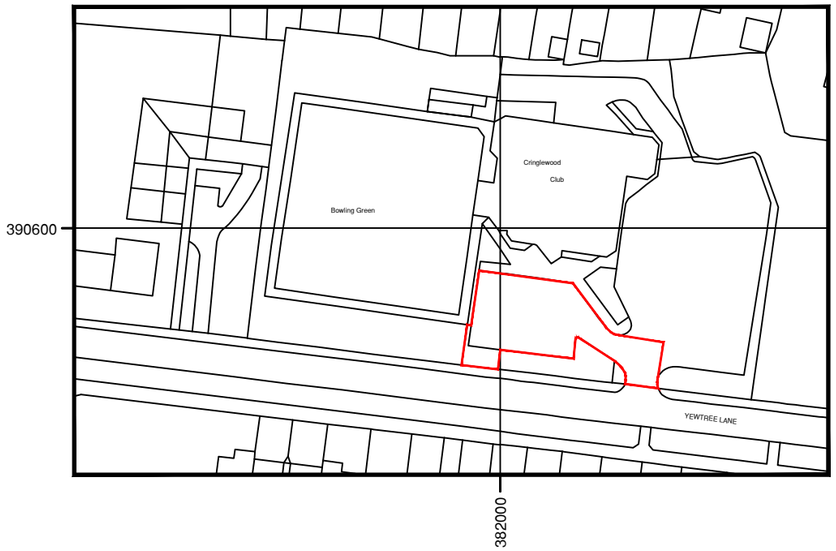
## SITE LOCATION PLAN
(Scale 1:1250)

Based upon Ordnance Survey map extract
with the permission of the Controller of
Her Majesty's Stationery Office.
Crown copyright.
Licence No. 100020449

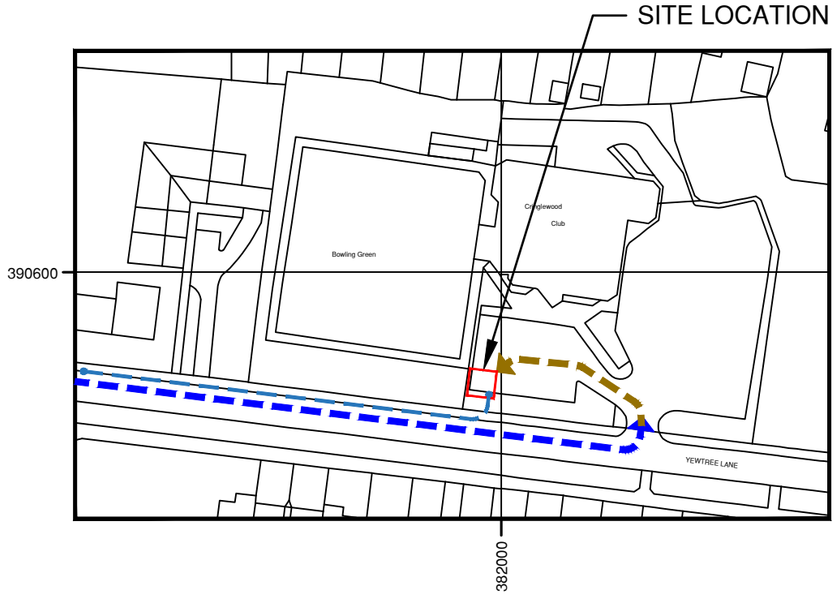


## DETAILED SITE LOCATION PLAN
(Scale 1:1250)

Based upon Ordnance Survey map extract
with the permission of the Controller of
Her Majesty's Stationery Office.
Crown copyright.
Licence No. 100020449

0 12.5 25 37.5 50 62.5 75 87.5 100m
1:1250

ALL DIMENSIONS ARE IN mm UNLESS NOTED OTHERWISE

| NGR | E: 381995 N: 390577 |
|---|---|
| CONCESSION REQUIRED | NO |

= Construction Access
= Site Access
= Public Highway
= Indicative Power Route

| Rev | Modification | By | Ch | Ap | Date |
|---|---|---|---|---|---|
| B | PROPOSED ANTENNAS CHANGED TO INTERLEAVED ANTENNAS FOR VF & TEF | MA | MNH | MNH | 17.07.24 |
| A | DETAILED DESIGN ISSUE | MA | MNH | MNH | 05.12.23 |

shared access

vodafone
CTIL

| Cell Name | Opt. |
|---|---|
| CRINGLEWOOD SOCIAL CLUB | - |

Cell ID No's

| CTIL | TEF | VF |
|---|---|---|
| 20559625<br>**E331357** | 92547 | 89994 |

Site Address / Contact Details


CRINGLEWOOD SOCIAL CLUB
YEWTREE LANE
MANCHESTER
M23 0DN

| | | | |
|---|---|---|---|
| Drawing Title: | SITE LOCATION MAPS (2 OF 2) | | |
| Purpose of Issue: | **DETAILED DESIGN** | | |
| Drawing Number: | 101 | SA Ref: | BPPES00725 |

| Surveyed By: | DW | Scale: | AS SHOWN | Issue: |
|---|---|---|---|---|
| Drawn: MA | Date: 27.11.23 | Checked: MNH | Date: 05.12.23 | B |

A3

100mm 75mm 50mm 25mm 0mm

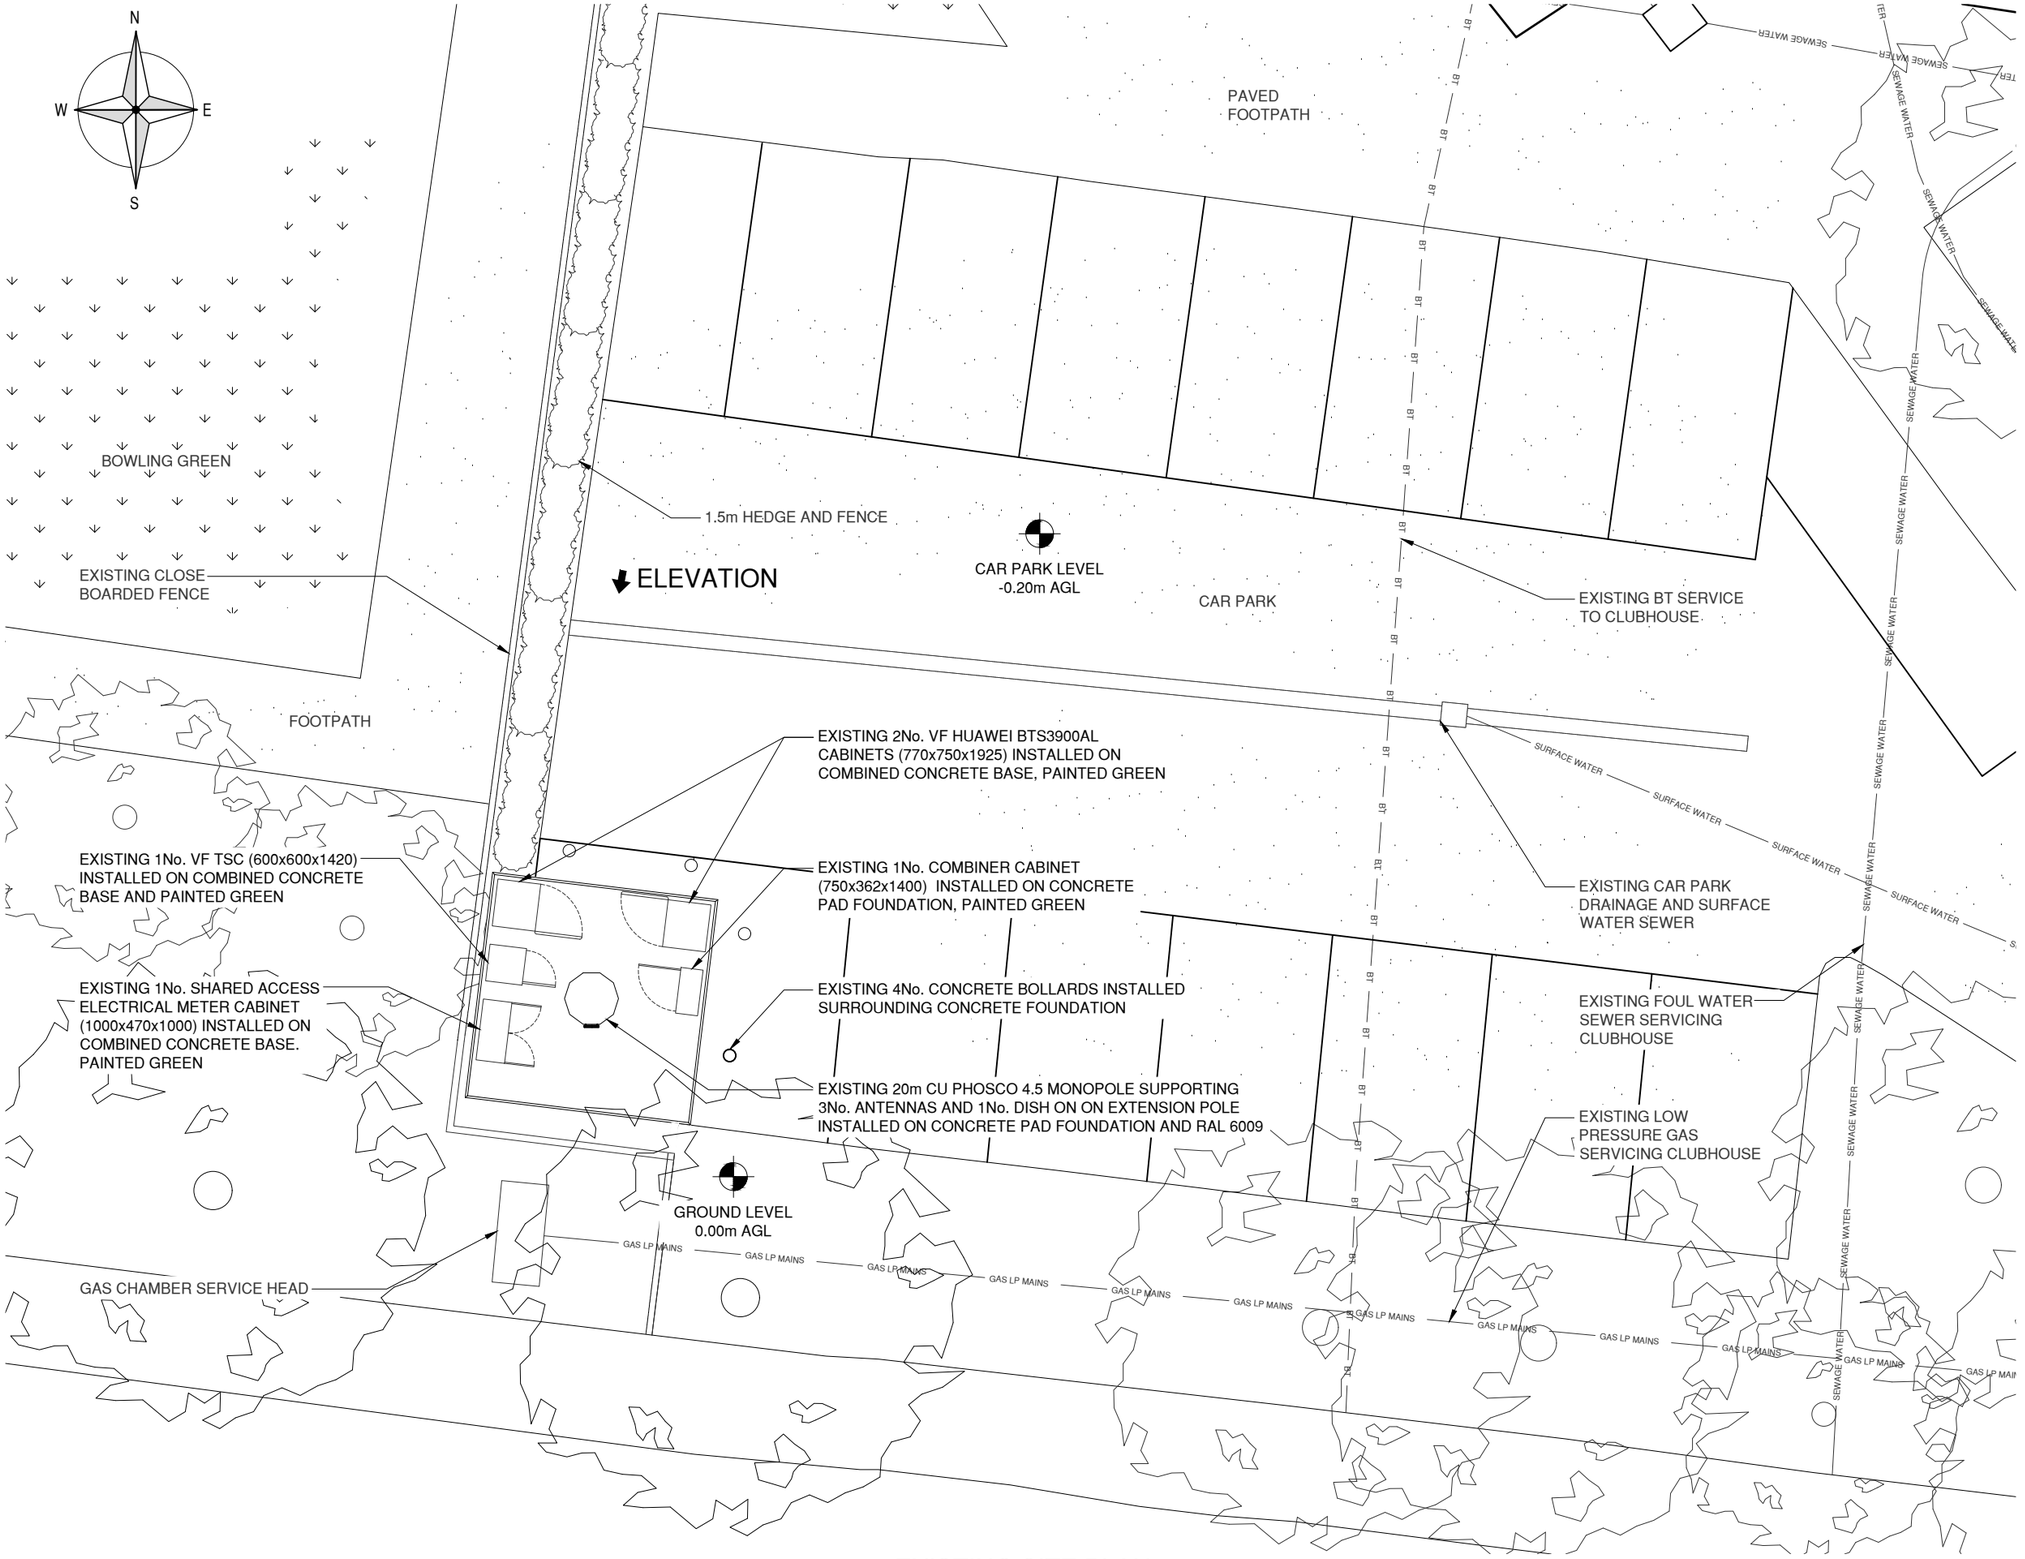


EXISTING SITE PLAN
(SCALE 1:100)

0 1 2 3 4 6 8 10m
1:100

**The drawings comply with TEF & Vodafone Standard ICNIRP guidelines.**
**Designed in accordance with Cornerstone documents: (SDN0013 - TEF) & (SDN0009 - VF)**

ALL DIMENSIONS ARE IN mm UNLESS NOTED OTHERWISE

| NGR | E: 381995 N: 390577 |
|---|---|
| CONCESSION REQUIRED | NO |

| Rev | Modification | By | Ch | Ap | Date |
|---|---|---|---|---|---|
| B | PROPOSED ANTENNAS CHANGED TO INTERLEAVED ANTENNAS FOR VF & TEF | MA | MNH | MNH | 17.07.24 |
| A | DETAILED DESIGN ISSUE | MA | MNH | MNH | 05.12.23 |

shared access

vodafone
CTIL

| Cell Name | Opt. |
|---|---|
| CRINGLEWOOD SOCIAL CLUB | - |

Cell ID No's

| CTIL | TEF | VF |
|---|---|---|
| 20559625<br>**E331357** | 92547 | 89994 |


Site Address / Contact Details

CRINGLEWOOD SOCIAL CLUB
YEWTREE LANE
MANCHESTER
M23 0DN

| | |
|---|---|
| Drawing Title: | EXISTING SITE PLAN |
| Purpose of Issue: | **DETAILED DESIGN** |
| Drawing Number: | 200 |
| SA Ref: | BPPES00725 |

| Surveyed By: | DW | | Scale: AS SHOWN | Issue: |
|---|---|---|---|---|
| Drawn: MA | Date: 27.11.23 | Checked: MNH | Date: 05.12.23 | B |

A3

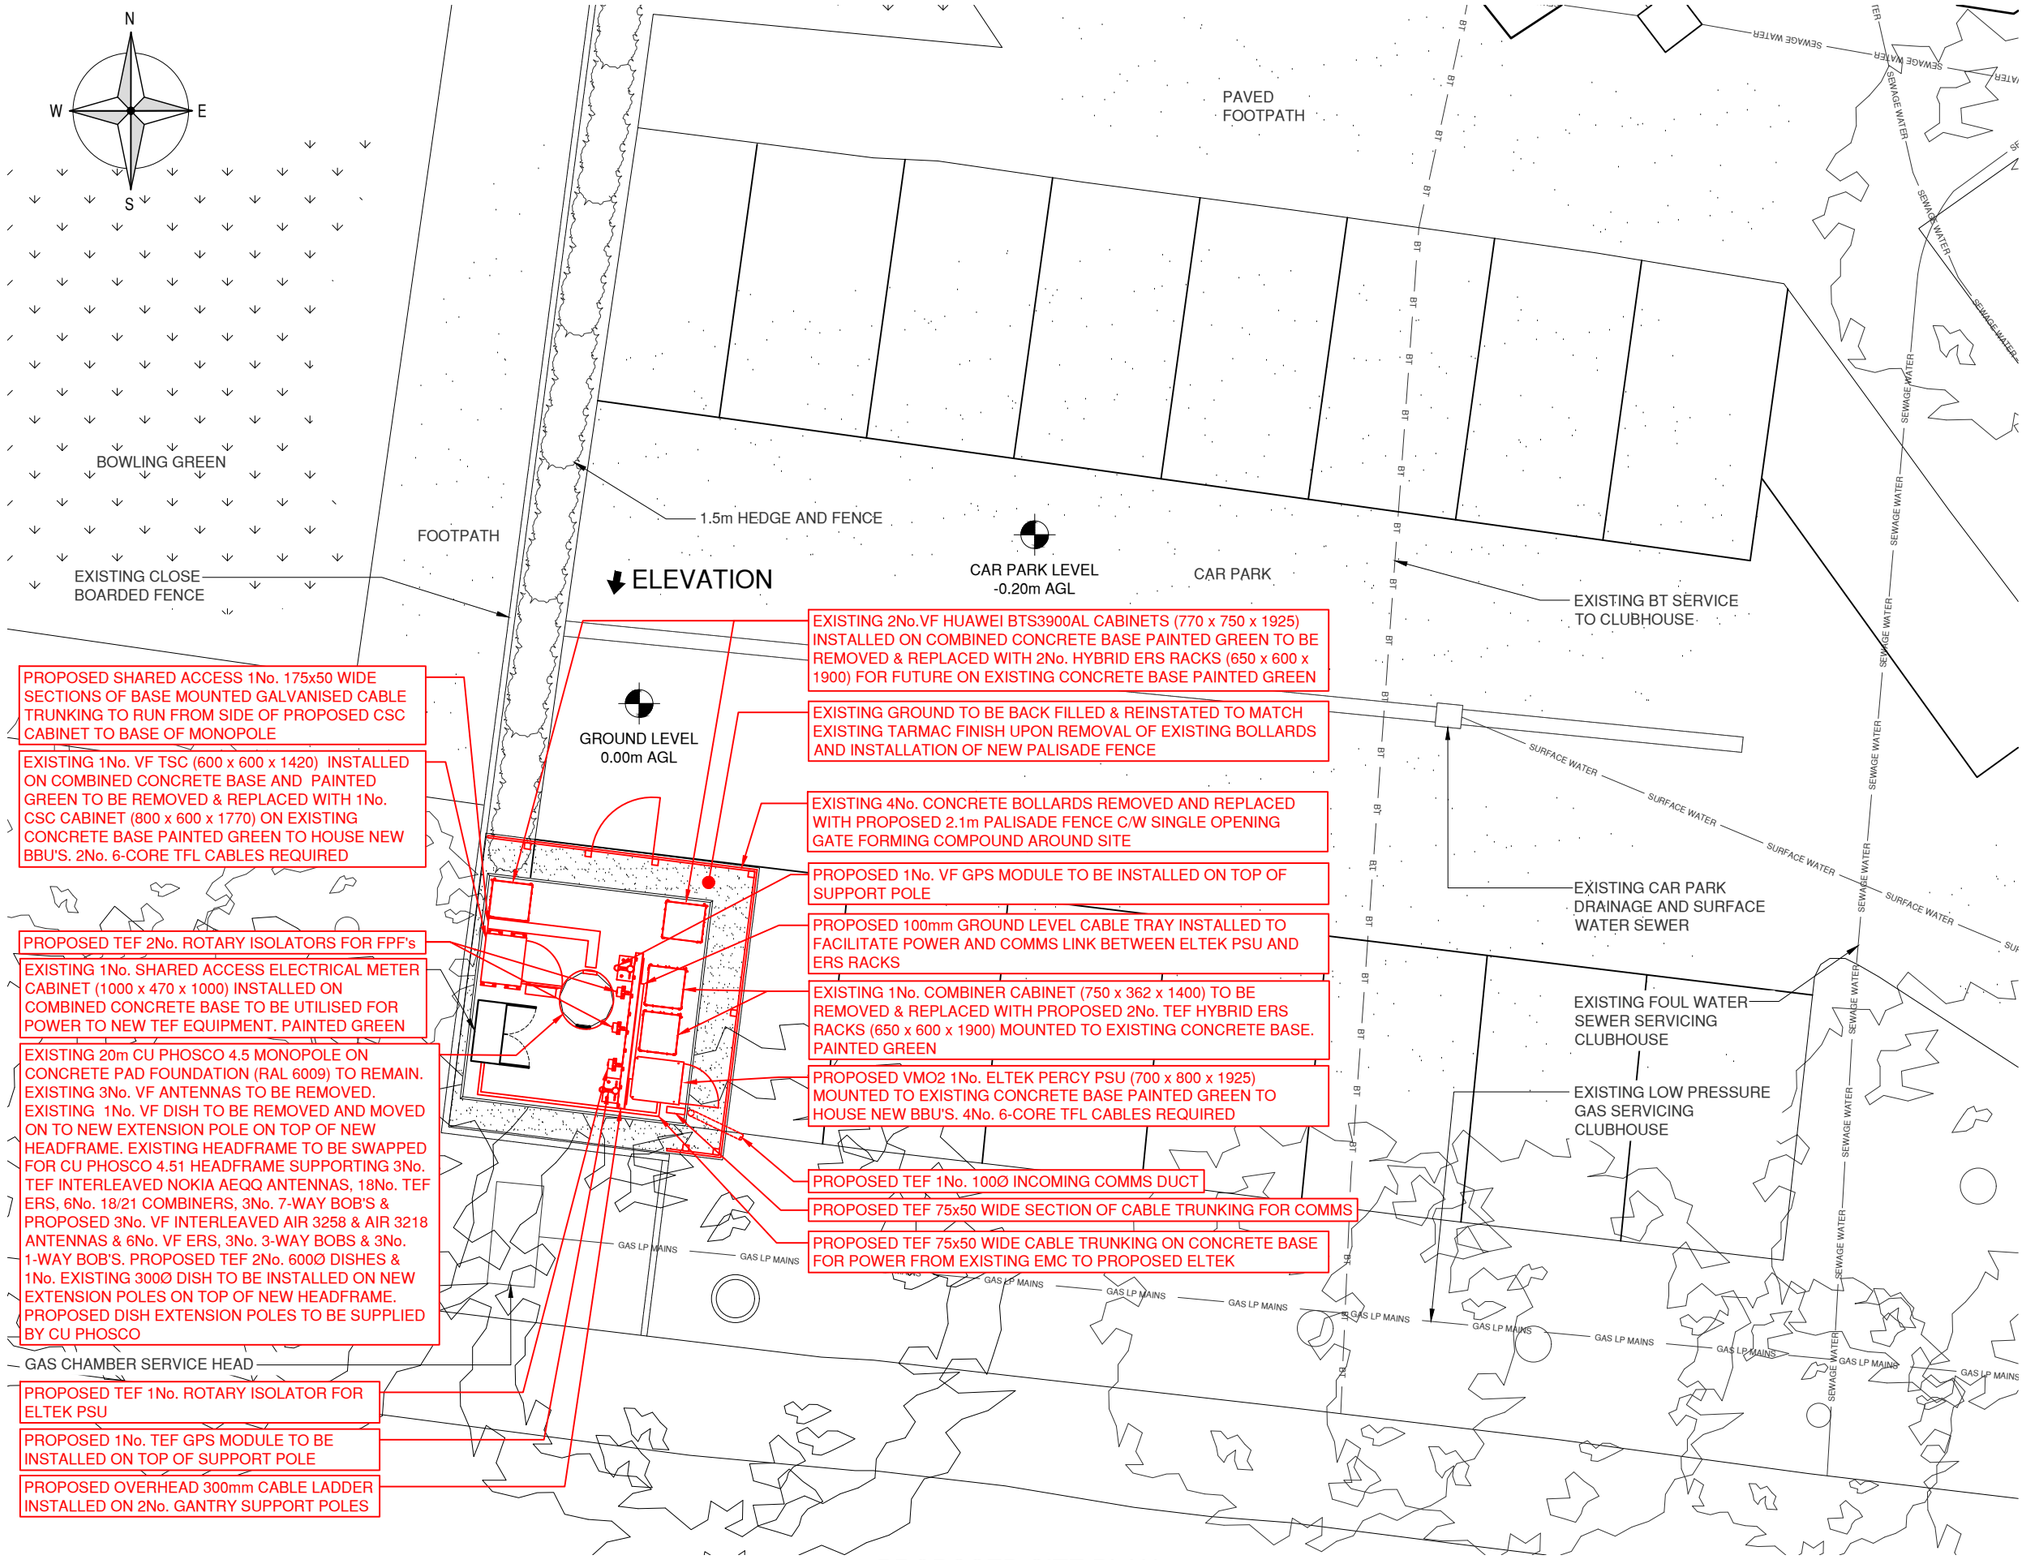


## PROPOSED SITE PLAN
(SCALE 1:100)

**The drawings comply with TEF & Vodafone Standard ICNIRP guidelines.**
**Designed in accordance with Cornerstone documents: (SDN0013 - TEF) & (SDN0009 - VF)**

0 1 2 3 4 6 8 10m
1:100

ALL DIMENSIONS ARE IN mm UNLESS NOTED OTHERWISE

| NGR | E: 381995 N: 390577 |
|---|---|
| CONCESSION REQUIRED | NO |

| Rev | Modification | By | Ch | Ap | Date |
|---|---|---|---|---|---|
| B | PROPOSED ANTENNAS CHANGED TO INTERLEAVED ANTENNAS FOR VF & TEF | MA | MNH | MNH | 17.07.24 |
| A | DETAILED DESIGN ISSUE | MA | MNH | MNH | 05.12.23 |

shared access

vodafone
CTIL

| Cell Name | Opt. |
|---|---|
| CRINGLEWOOD SOCIAL CLUB | - |

Cell ID No's


| CTIL | TEF | VF |
|---|---|---|
| 20559625 **E331357** | 92547 | 89994 |

Site Address / Contact Details

CRINGLEWOOD SOCIAL CLUB
YEWTREE LANE
MANCHESTER
M23 0DN

| | | | |
|---|---|---|---|
| Drawing Title: | PROPOSED SITE PLAN | | |
| Purpose of Issue: | **DETAILED DESIGN** | | |
| Drawing Number: | 201 | SA Ref: | BPPES00725 |
| Surveyed By: | DW | Scale: AS SHOWN | Issue: B |
| Drawn: MA | Date: 27.11.23 | Checked: MNH | Date: 05.12.23 |

A3

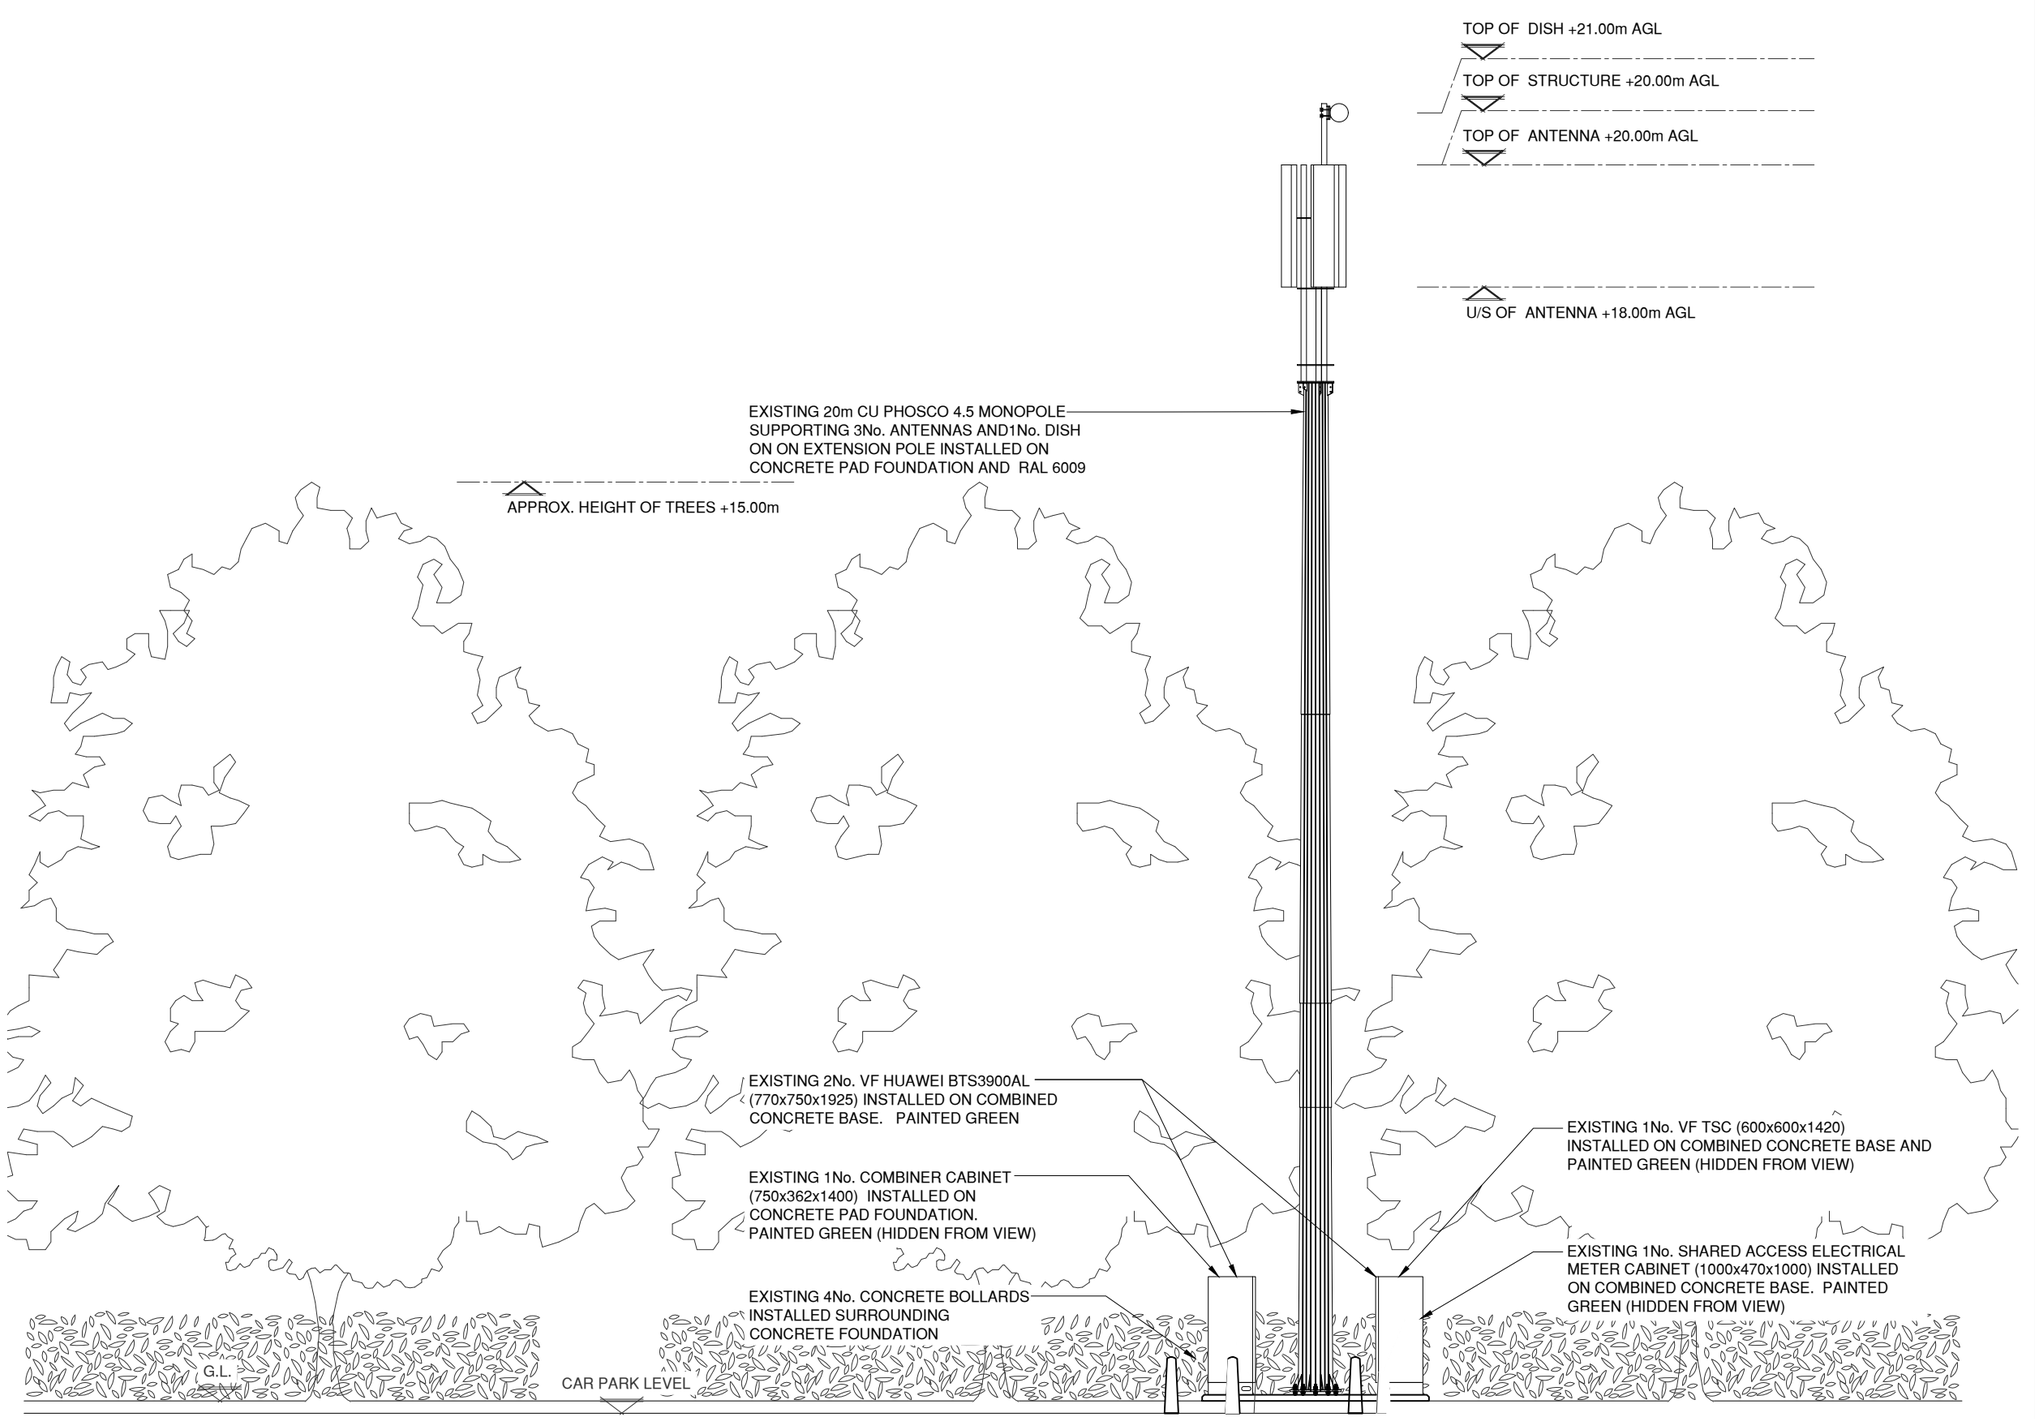


EXISTING SITE ELEVATION
(SCALE 1:100)

0 1 2 3 4 6 8 10m
1:100

**The drawings comply with TEF & Vodafone Standard ICNIRP guidelines.**
**Designed in accordance with Cornerstone documents: (SDN0013 - TEF) & (SDN0009 - VF)**

ALL DIMENSIONS ARE IN mm UNLESS NOTED OTHERWISE

| NGR | E: 381995 N: 390577 |
|---|---|
| CONCESSION REQUIRED | NO |

| Rev | Modification | By | Ch | Ap | Date |
|---|---|---|---|---|---|
| B | PROPOSED ANTENNAS CHANGED TO INTERLEAVED ANTENNAS FOR VF & TEF | MA | MNH | MNH | 17.07.24 |
| A | DETAILED DESIGN ISSUE | MA | MNH | MNH | 05.12.23 |

shared access

vodafone
CTIL

| Cell Name | Opt. |
|---|---|
| CRINGLEWOOD SOCIAL CLUB | - |

Cell ID No's

| CTIL | TEF | VF |
|---|---|---|
| 20559625<br>**E331357** | 92547 | 89994 |

Site Address / Contact Details

CRINGLEWOOD SOCIAL CLUB
YEWTREE LANE
MANCHESTER
M23 0DN

| | |
|---|---|
| Drawing Title: | EXISTING SITE ELEVATION |
| Purpose of Issue: | **DETAILED DESIGN** |
| Drawing Number: | 300 |
| SA Ref: | BPPES00725 |

| Surveyed By: | DW | Scale: | Issue: |
|---|---|---|---|
| | | AS SHOWN | B |

| Drawn: | Date: | Checked: | Date: |
|---|---|---|---|
| MA | 27.11.23 | MNH | 05.12.23 |

A3

PROPOSED TEF 2No. 600Ø DISHES & 1No. EXISTING 300Ø DISH TO BE INSTALLED ON NEW EXTENSION POLES ON TOP OF NEW HEADFRAME. PROPOSED DISH EXTENSION POLES TO BE SUPPLIED BY CU PHOSCO

EXISTING 20m CU PHOSCO 4.5 MONOPOLE ON CONCRETE PAD FOUNDATION (RAL 6009) TO REMAIN. EXISTING 3No. VF ANTENNAS TO BE REMOVED. EXISTING 1No. VF DISH TO BE REMOVED AND MOVED ON TO NEW EXTENSION POLE ON TOP OF NEW HEADFRAME. EXISTING HEADFRAME TO BE SWAPPED FOR CU PHOSCO 4.51 HEADFRAME SUPPORTING 3No. TEF INTERLEAVED NOKIA AEQQ ANTENNAS, 18No. TEF ERS, 6No. 18/21 COMBINERS, 3No. 7-WAY BOB'S & PROPOSED 3No. VF INTERLEAVED AIR 3258 & AIR 3218 ANTENNAS & 6No. VF ERS, 3No. 3-WAY BOBS & 3No. 1-WAY BOB'S

C/L OF DISHES +21.00m AGL

TOP OF STRUCTURE +20.15m AGL

TOP OF VF & TEF INTERLEAVED ANTENNAS +20.00m AGL

TOP OF VF INTERLEAVED AIR 3258 ANTENNA +20.00m AGL

U/S OF VF INTERLEAVED AIR 3258 ANTENNA +19.29m AGL

TOP OF VF INTERLEAVED AIR 3218 ANTENNA +19.29m AGL

U/S OF VF INTERLEAVED AIR 3218 ANTENNA +17.79m AGL

U/S OF TEF INTERLEAVED ANTENNAS +17.91m AGL

APPROX. HEIGHT OF TREES +15.00m

EXISTING 20m CU PHOSCO 4.5 MONOPOLE INSTALLED ON CONCRETE PAD FOUNDATION AND RAL 6009

EXISTING 2No.VF HUAWEI BTS3900AL CABINETS (770 x 750 x 1925) INSTALLED ON COMBINED CONCRETE BASE PAINTED GREEN TO BE REMOVED & REPLACED WITH 2No. HYBRID ERS RACKS (650 x 600 x 1900) FOR FUTURE ON EXISTING CONCRETE BASE PAINTED GREEN

PROPOSED VMO2 1No. ELTEK PERCY PSU (700 x 800 x 1925) MOUNTED TO EXISTING CONCRETE BASE PAINTED GREEN TO HOUSE NEW BBU'S. 4No. 6-CORE TFL CABLES REQUIRED

EXISTING 1No. COMBINER CABINET (750 x 362 x 1400) TO BE REMOVED & REPLACED WITH PROPOSED 2No. TEF HYBRID ERS RACKS (650 x 600 x 1900) MOUNTED TO EXISTING CONCRETE BASE PAINTED GREEN

EXISTING 1No. VF TSC (600 x 600 x 1420) INSTALLED ON COMBINED CONCRETE BASE AND PAINTED GREEN TO BE REMOVED & REPLACED WITH 1No. CSC CABINET (800 x 600 x 1770) ON EXISTING CONCRETE BASE PAINTED GREEN TO HOUSE NEW BBU'S. 2No. 6-CORE TFL CABLES REQUIRE (HIDDEN FROM VIEW)

EXISTING 4No. CONCRETE BOLLARDS REMOVED AND REPLACED WITH PROPOSED 2.1m PALISADE FENCE C/W SINGLE OPENING GATE FORMING COMPOUND AROUND SITE

EXISTING 1No. SHARED ACCESS ELECTRICAL METER CABINET (1000 x 470 x 1000) INSTALLED ON COMBINED CONCRETE BASE TO BE UTILISED FOR POWER TO NEW VF & TEF EQUIPMENT PAINTED GREEN

PROPOSED 1No. 175x50 WIDE SECTIONS OF VERTICAL GALVANISED CABLE TRUNKING TO BE FIXED TO MONOPOLE TO RUN FROM BASE OF MONOPOLE TO FEEDER APERTURE FOR DC CABLES USING STEEL BANDS/JUBILEE CLIPS AT 500mm CENTRES

PROPOSED OVERHEAD 300mm CABLE LADDER INSTALLED ON 2No. SUPPORT POLES. PROPOSED 1No. VF GPS MODULE & 1No. TEF GPS MODULE (HIDDEN FROM VIEW) TO BE INSTALLED ON TOP OF INDIVIDUAL SUPPORT POLES

G.L.

CAR PARK LEVEL

## PROPOSED SITE ELEVATION
(SCALE 1:100)

0 1 2 3 4 6 8 10m
1:100

**The drawings comply with TEF & Vodafone Standard ICNIRP guidelines.**
**Designed in accordance with Cornerstone documents: (SDN0013 - TEF) & (SDN0009 - VF)**

ALL DIMENSIONS ARE IN mm UNLESS NOTED OTHERWISE

| NGR | E: 381995 N: 390577 |
|---|---|
| CONCESSION REQUIRED | NO |

| Rev | Modification | By | Ch | Ap | Date |
|---|---|---|---|---|---|
| B | PROPOSED ANTENNAS CHANGED TO INTERLEAVED ANTENNAS FOR VF & TEF | MA | MNH | MNH | 17.07.24 |
| A | DETAILED DESIGN ISSUE | MA | MNH | MNH | 05.12.23 |

shared access

vodafone
CTIL

| Cell Name | Opt. |
|---|---|
| CRINGLEWOOD SOCIAL CLUB | - |

Cell ID No's

| CTIL | TEF | VF |
|---|---|---|
| 20559625<br>**E331357** | 92547 | 89994 |

Site Address / Contact Details

CRINGLEWOOD SOCIAL CLUB
YEWTREE LANE
MANCHESTER
M23 0DN

| | |
|---|---|
| Drawing Title: | PROPOSED SITE ELEVATION |
| Purpose of Issue: | **DETAILED DESIGN** |
| Drawing Number: | 301 |
| SA Ref: | BPPES00725 |

| Surveyed By: | DW | Scale: | Issue: |
|---|---|---|---|
| | | AS SHOWN | B |

| Drawn: | Date: | Checked: | Date: |
|---|---|---|---|
| MA | 27.11.23 | MNH | 05.12.23 |

A3