
Proposed Site Plan

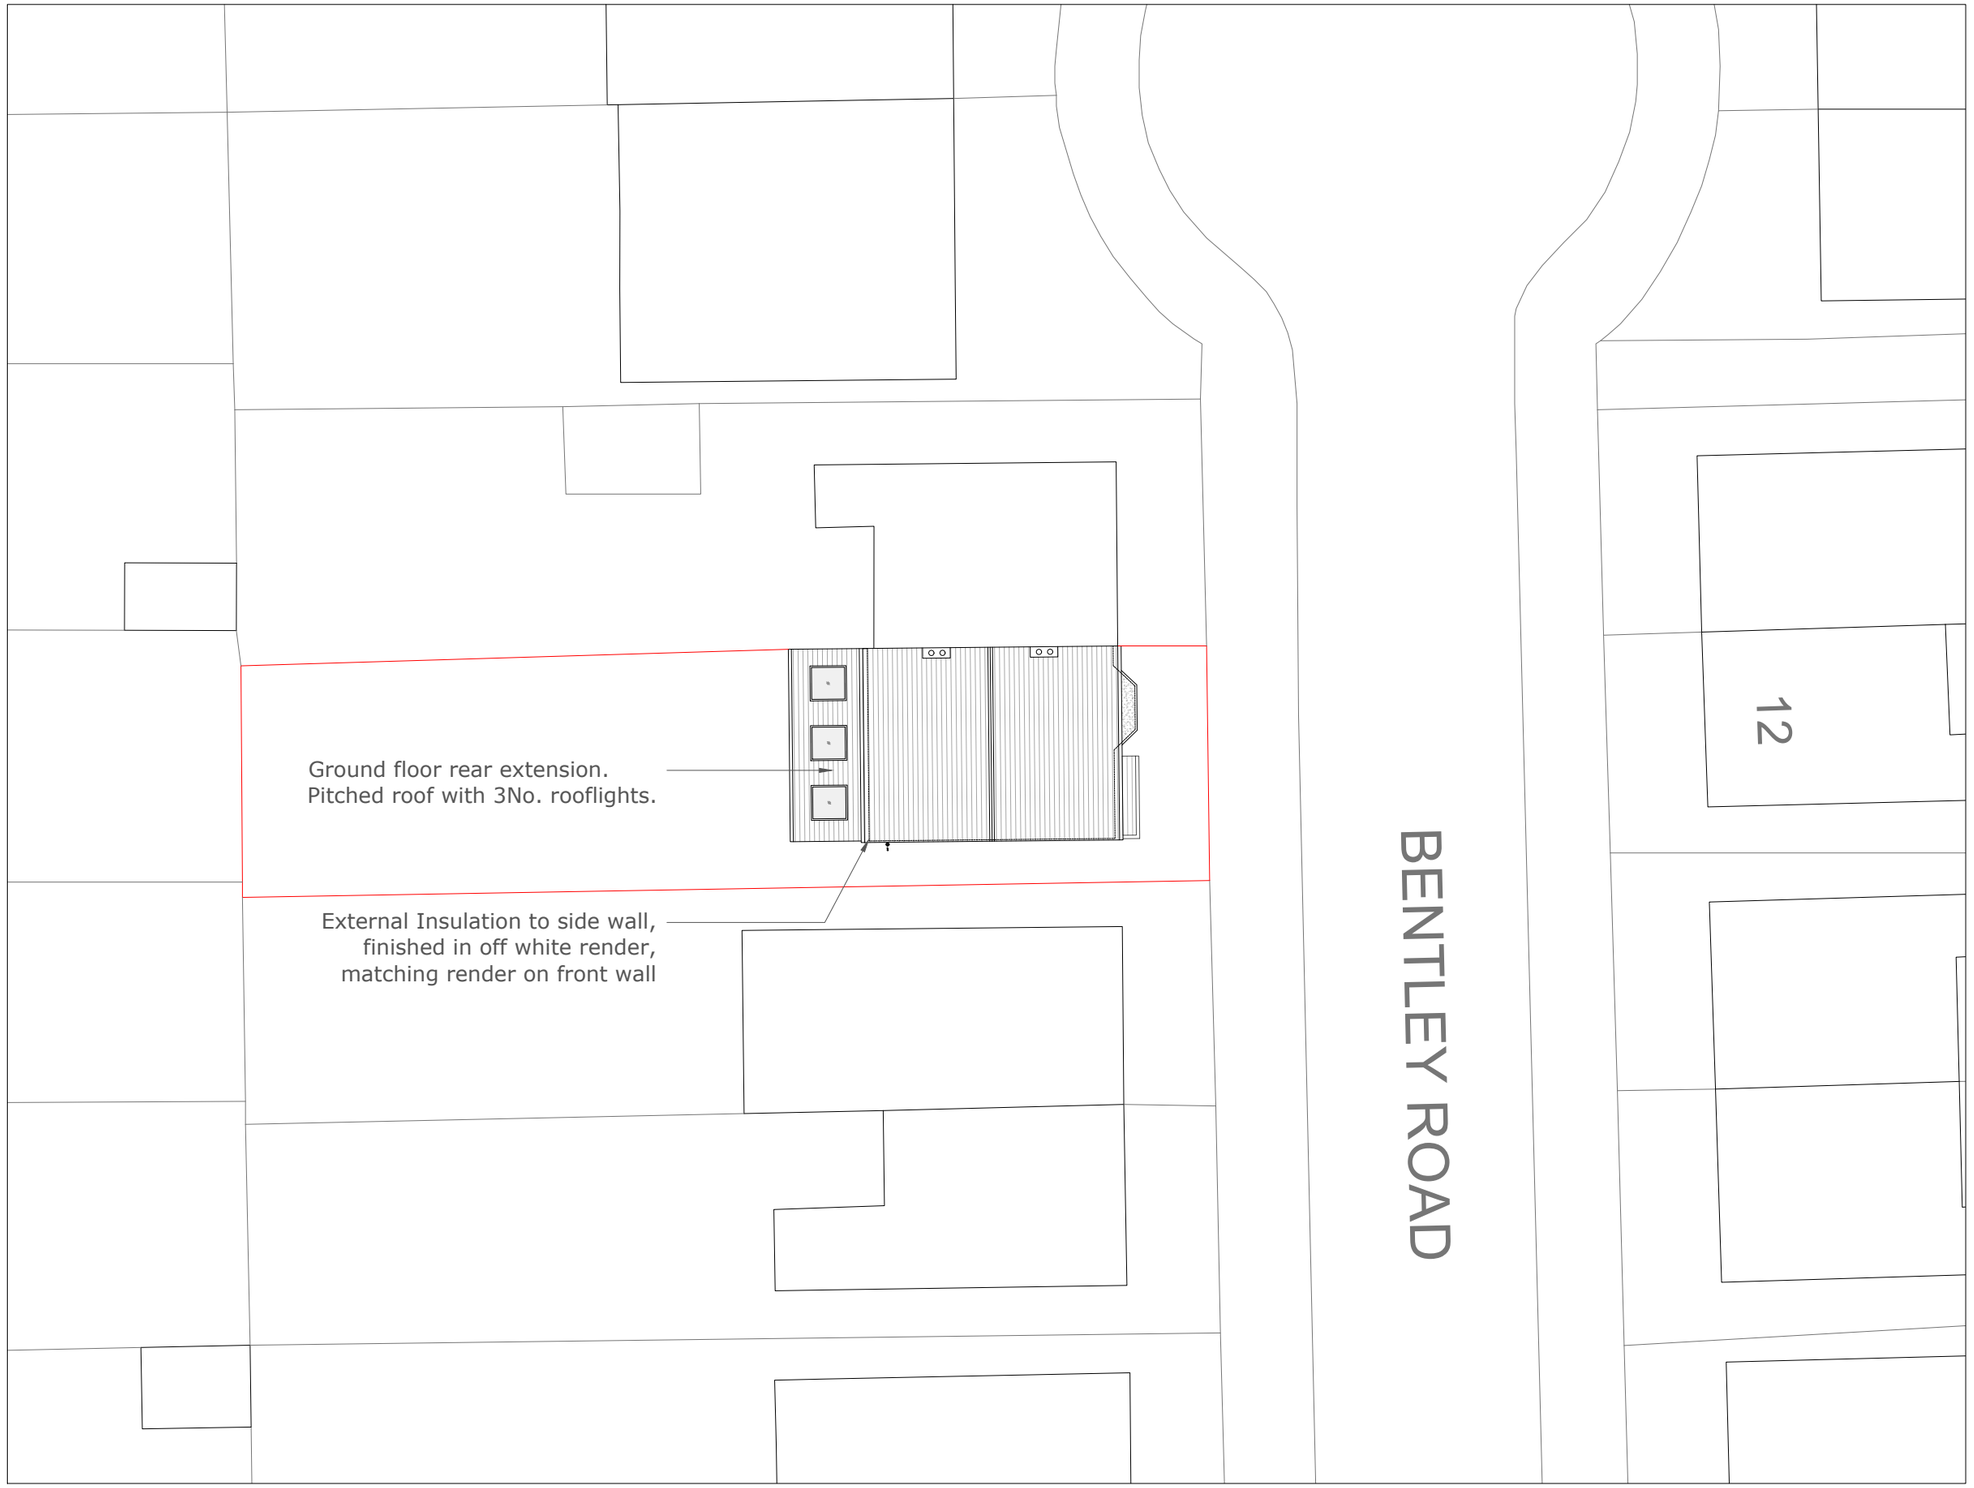

Mulholland
Architecture

E chris@mulhollandarchitecture.co.uk
M +44 (0)7923156723

© COPYRIGHT This drawing is protected by copyright and shall not be reproduced in any form without first gaining permission from Mulholland Architecture Ltd

Mulholland Architecture shall have no responsibility for any use made of this document other than for which it was prepared and issued.

All dimensions and levels should be checked on site. All dimensions to be taken on site prior to manufacture of any component or element. Do not scale from this drawing. Please report any discrepancies to Mulholland Architecture.

All works to be in accordance with all current editions and relevant clauses of building regulations, British Standards, Codes of Practice and HSE directives even if not stated.

All pipes, drains, services etc to be accurately located on site prior to demolition/excavation/construction. All disturbed surfaces to be made good thereafter.

Final building works to be in accordance with relevant building regulations - Structural engineers drawings to supercede drawn information.

If in doubt, ask.

Revision	Date	Author
*	18/09/24	

Stage: Proposed Drawings

Drawing Title:	Drawing Size:
Proposed Site Plan	1:200 @A2

Project:	Job Number:
Ground Floor Rear Extension inc. Internal Remodelling	049


Client: Isaac McKelvey

Site Address: 11 Bentley Road, Manchester, M21 9WD


Drawn:	Date:	Stage:
CM	Sep '24	P


Reviewed by:	Drawing No.	Revision:
CM	Pr-49-001	

Proposed Ground Floor Plan

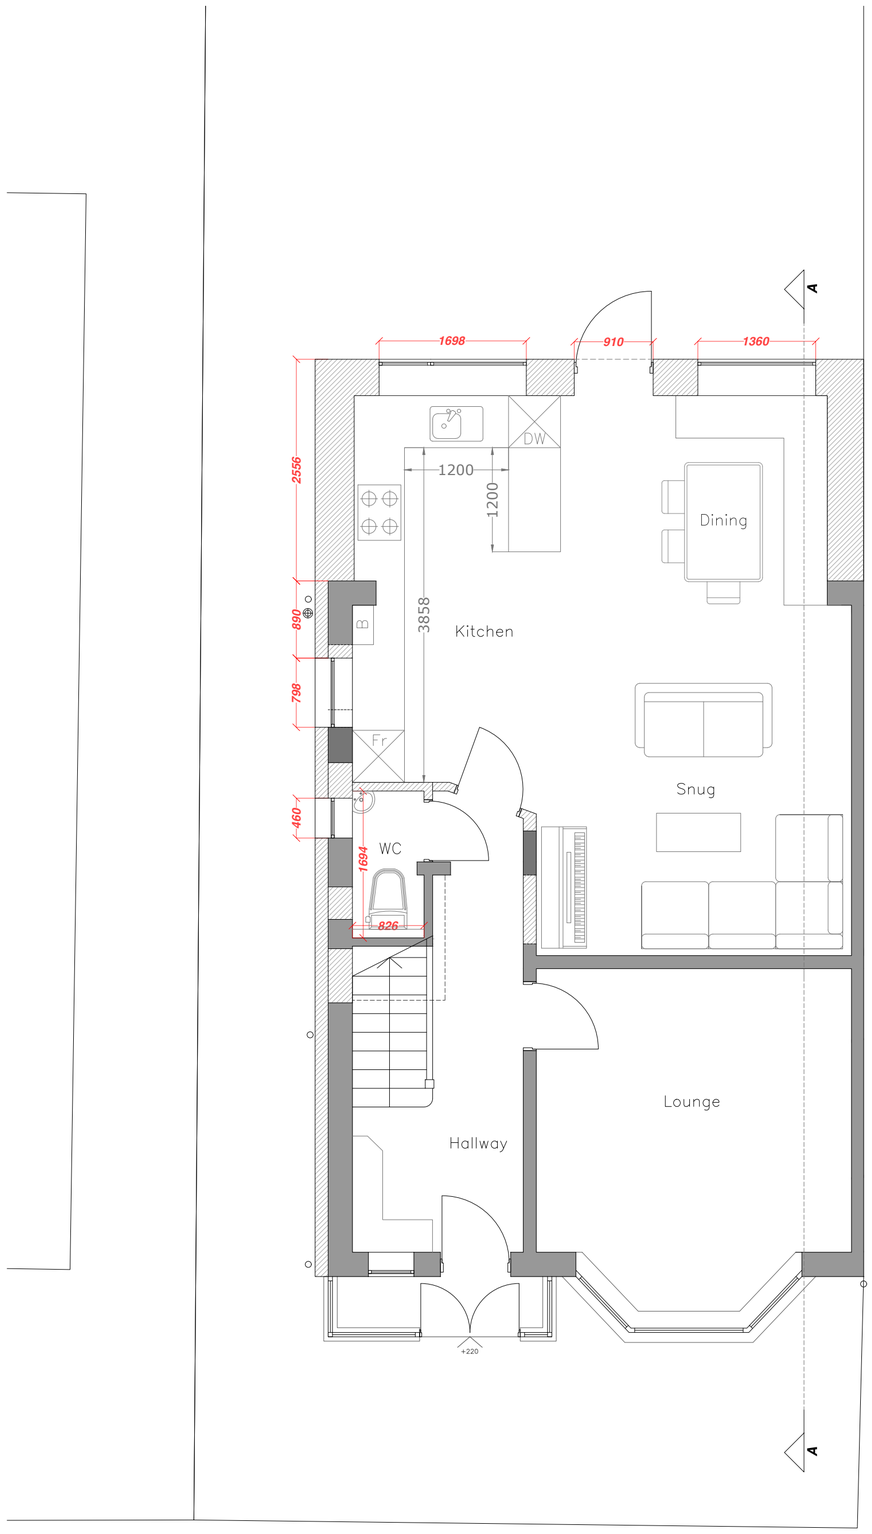

Proposed First Floor Plan

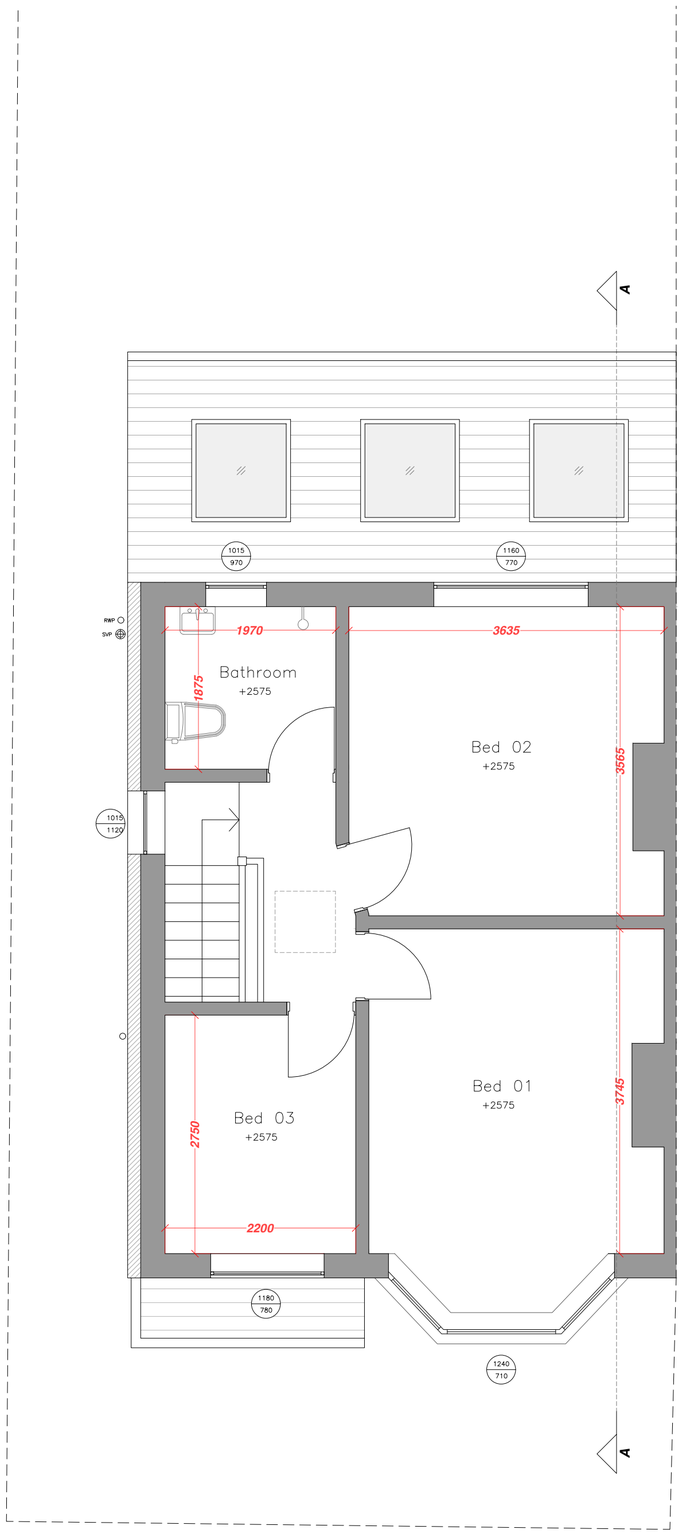

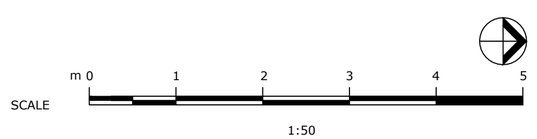

Mulholland Architecture

E chris@mulhollandarchitecture.co.uk
M +44 (0)7923156723

© COPYRIGHT This drawing is protected by copyright and shall not be reproduced in any form without first gaining permission from Mulholland Architecture Ltd

Mulholland Architecture shall have no responsibility for any use made of this document other than for which it was prepared and issued.

All dimensions and levels should be checked on site. All dimensions to be taken on site prior to manufacture of any component or element. Do not scale from this drawing. Please report any discrepancies to Mulholland Architecture.

All works to be in accordance with all current editions and relevant clauses of building regulations, British Standards, Codes of Practice and HSE directives even if not stated.

All pipes, drains, services etc to be accurately located on site prior to demolition/excavation/construction. All disturbed surfaces to be made good thereafter.

Final building works to be in accordance with relevant building regulations - Structural engineers drawings to supercede drawn information.

If in doubt, ask.

Revision	Date	Author
*	18/09/24	

Stage:

Proposed Drawings

Drawing Title:	Drawing Size:
Proposed Ground & First Floor Plan	1:50 @A2

Project:	Job Number:
Ground Floor Rear Extension inc. Internal Remodelling	049

Client:

Issac McKelvey


Site Address:

11 Bentley Road, Manchester, M21 9WD

Drawn:	Date:	Stage:
CM	Sep '24	P

Reviewed by:	Drawing No.	Revision:
CM	Pr-049-100	

Proposed Roof Plan

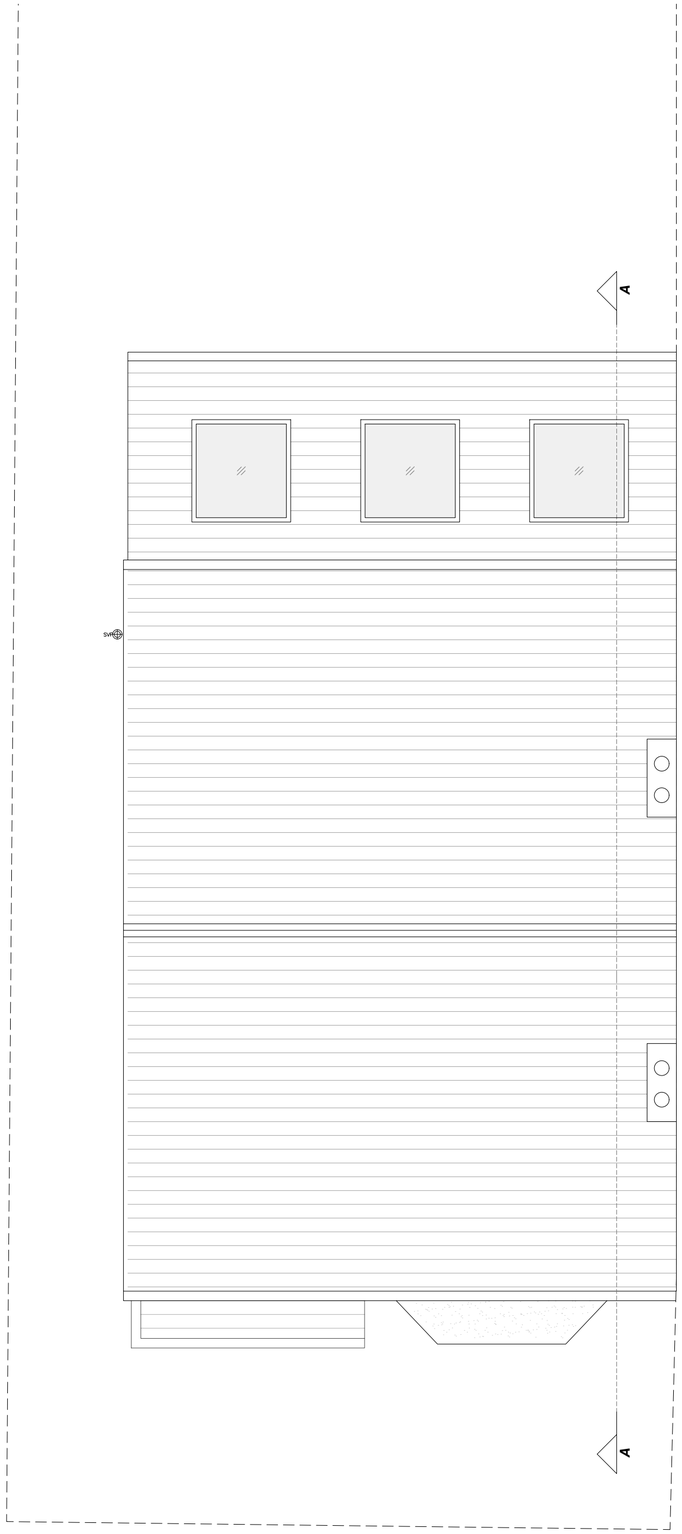

m 0 1 2 3 4 5

SCALE 1:50

Mulholland
Architecture

E chris@mulhollandarchitecture.co.uk
M +44 (0)7923156723

© COPYRIGHT This drawing is protected by copyright and shall not be reproduced in any form without first gaining permission from Mulholland Architecture Ltd

Mulholland Architecture shall have no responsibility for any use made of this document other than for which it was prepared and issued.

All dimensions and levels should be checked on site. All dimensions to be taken on site prior to manufacture of any component or element. Do not scale from this drawing. Please report any discrepancies to Mulholland Architecture.

All works to be in accordance with all current editions and relevant clauses of building regulations, British Standards, Codes of Practice and HSE directives even if not stated.

All pipes, drains, services etc to be accurately located on site prior to demolition/excavation/construction. All disturbed surfaces to be made good thereafter.

Final building works to be in accordance with relevant building regulations - Structural engineers drawings to supercede drawn information.

If in doubt, ask.

Revision	Date	Author
*	18/09/24	

Stage: Proposed Drawings

Drawing Title:	Drawing Size:
Proposed Roof Plan	1:50 @A2

Project:	Job Number: 049
Ground Floor Rear Extension inc. Internal Remodelling	

Client: Issac McKelvey


Site Address: 11 Bentley Road, Manchester, M21 9WD

Drawn: CM	Date: Sep '24	Stage: P
Reviewed by: CM	Drawing No. Pr-049-101	Revision:

Proposed Front Elevation



Proposed Rear Elevation

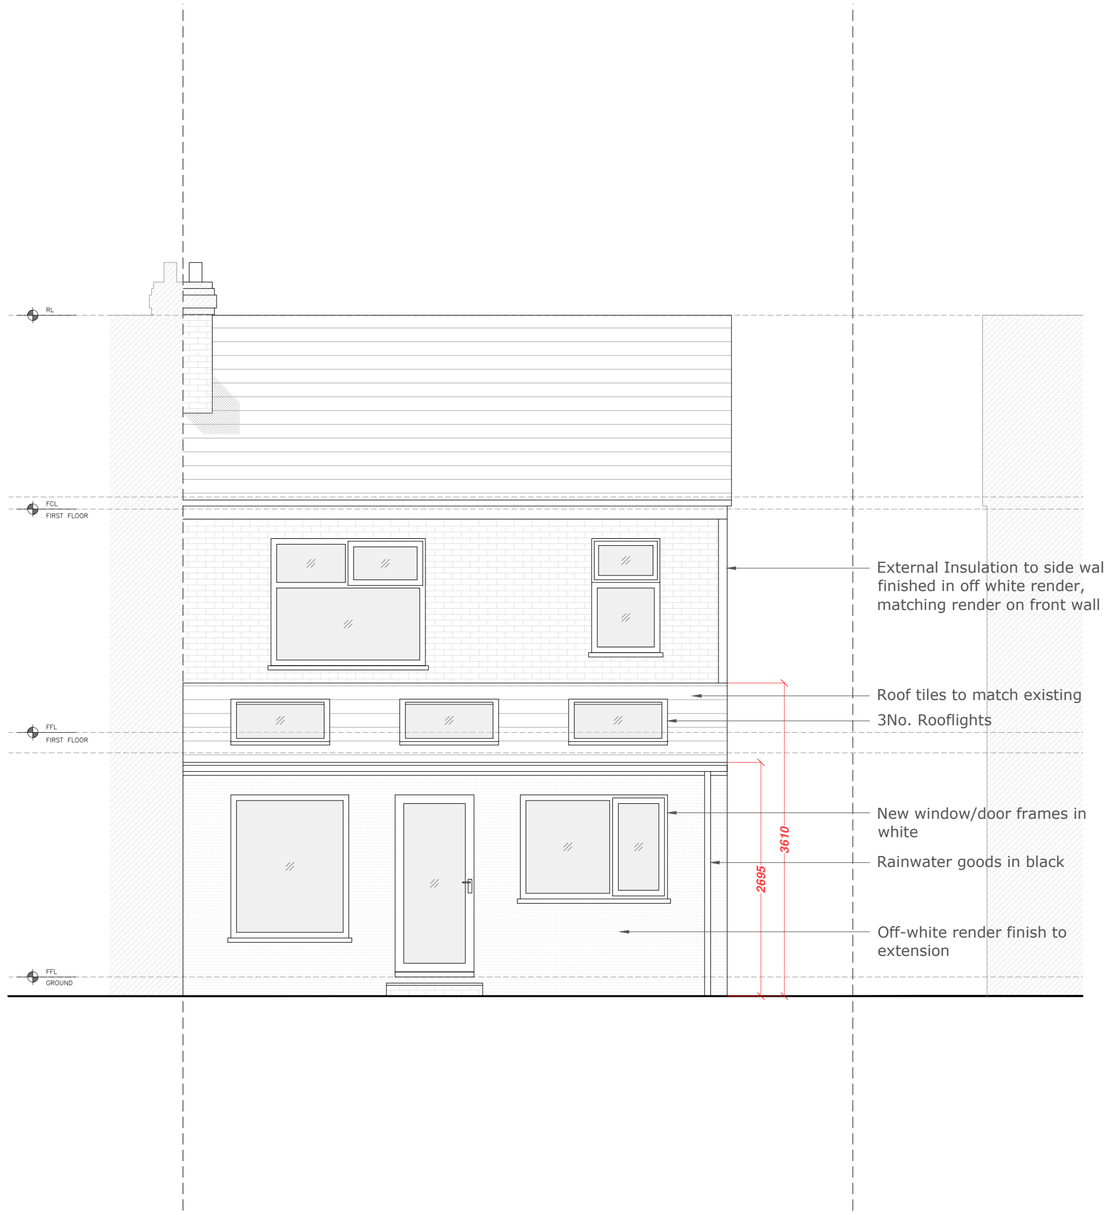

SCALE m 0 1 2 3 4 5

1:50

Mulholland Architecture

E chris@mulhollandarchitecture.co.uk
M +44 (0)7923156723

© COPYRIGHT This drawing is protected by copyright and shall not be reproduced in any form without first gaining permission from Mulholland Architecture Ltd

Mulholland Architecture shall have no responsibility for any use made of this document other than for which it was prepared and issued.

All dimensions and levels should be checked on site. All dimensions to be taken on site prior to manufacture of any component or element. Do not scale from this drawing. Please report any discrepancies to Mulholland Architecture.

All works to be in accordance with all current editions and relevant clauses of building regulations, British Standards, Codes of Practice and HSE directives even if not stated.

All pipes, drains, services etc to be accurately located on site prior to demolition/excavation/construction. All disturbed surfaces to be made good thereafter.

Final building works to be in accordance with relevant building regulations - Structural engineers drawings to supercede drawn information.

If in doubt, ask.

Revision	Date	Author
*	18/09/24	

Stage:
Proposed Drawings

Drawing Title:	Drawing Size:
Proposed Front & Rear Elevation	1:50 @A2

Project:	Job Number:
Ground Floor Rear Extension inc. Internal Remodelling	049


Client:
Issac McKelvey

Site Address:
11 Bentley Road, Manchester, M21 9WD


Drawn:	Date:	Stage:
CM	Sep '24	P

Reviewed by:	Drawing No.	Revision:
CM	Pr-049-200	

Proposed Side Elevation

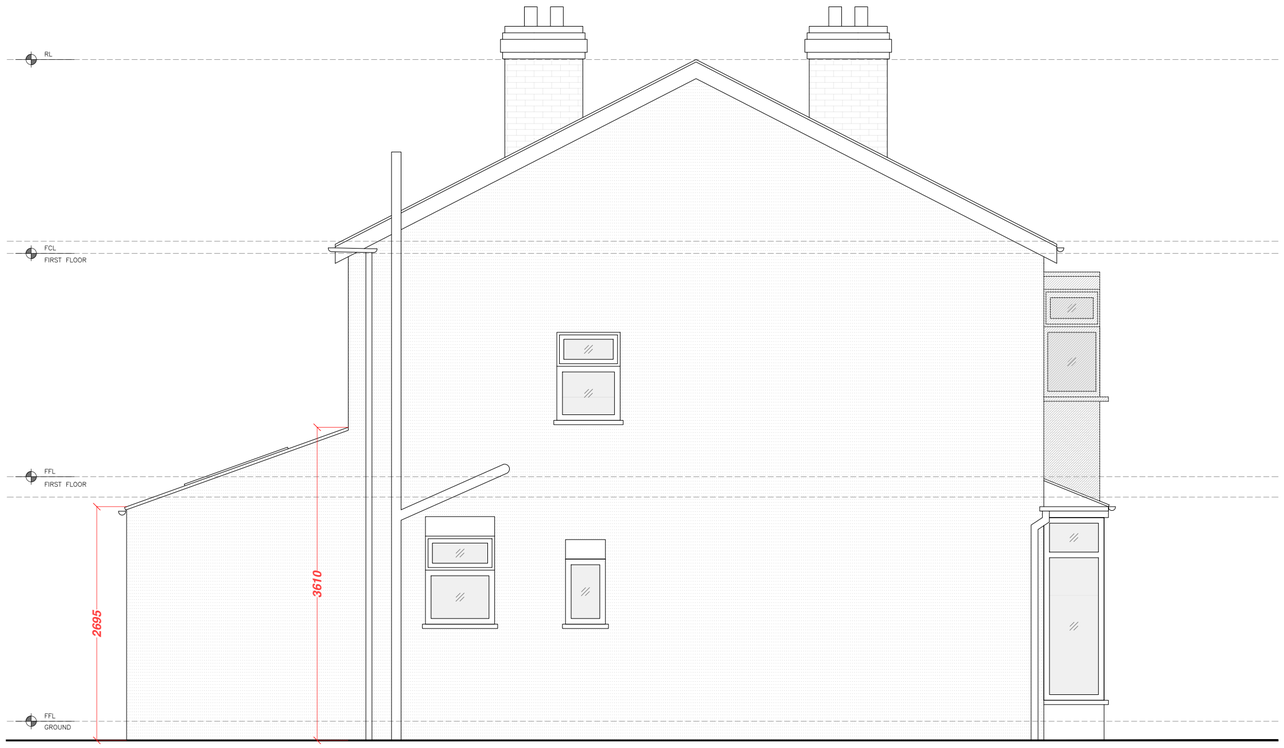

Proposed Section AA

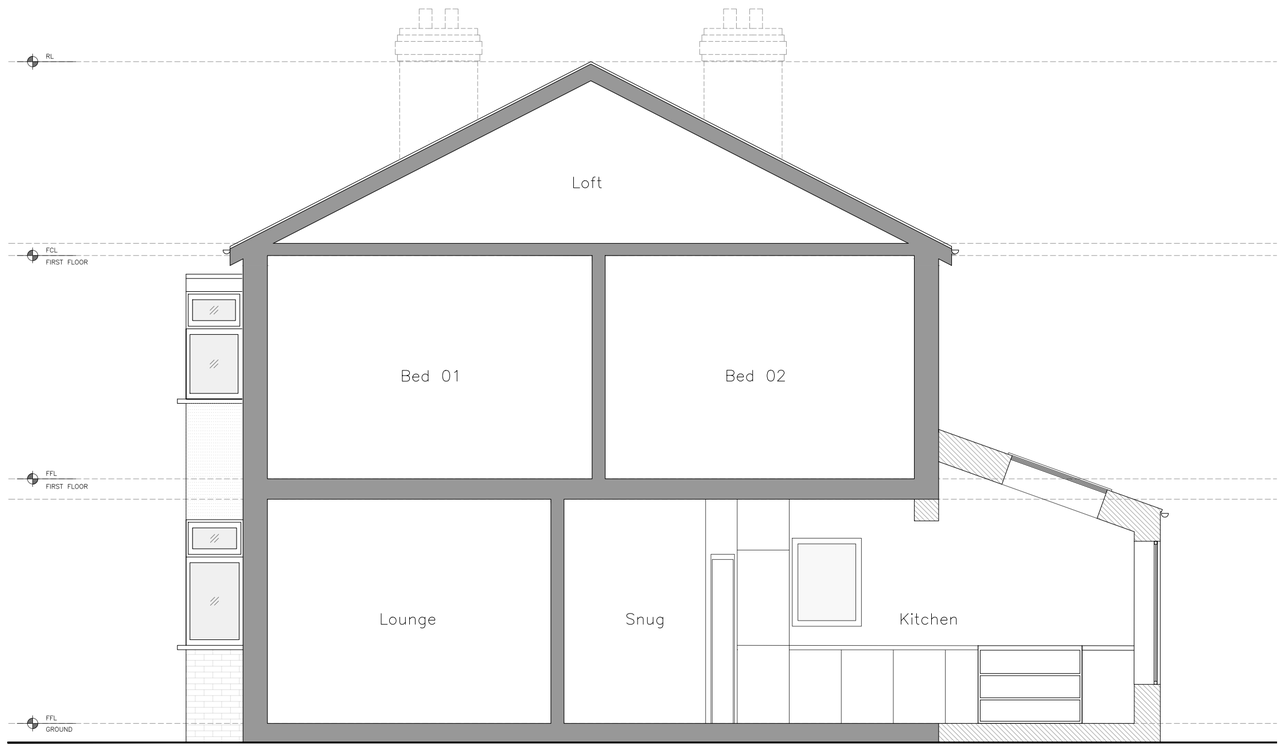

SCALE m 0 1 2 3 4 5

1:50

Mulholland
Architecture

E chris@mulhollandarchitecture.co.uk
M +44 (0)7923156723

© COPYRIGHT This drawing is protected by copyright and shall not be reproduced in any form without first gaining permission from Mulholland Architecture Ltd

Mulholland Architecture shall have no responsibility for any use made of this document other than for which it was prepared and issued.

All dimensions and levels should be checked on site. All dimensions to be taken on site prior to manufacture of any component or element. Do not scale from this drawing. Please report any discrepancies to Mulholland Architecture.

All works to be in accordance with all current editions and relevant clauses of building regulations, British Standards, Codes of Practice and HSE directives even if not stated.

All pipes, drains, services etc to be accurately located on site prior to demolition/excavation/construction. All disturbed surfaces to be made good thereafter.

Final building works to be in accordance with relevant building regulations - Structural engineers drawings to supercede drawn information.

If in doubt, ask.

Revision	Date	Author
*	18/09/24	

REV A - 191124
'Existing' text replaced with 'Proposed'

Stage: Proposed Drawings

Drawing Title:	Drawing Size:
Proposed Side Elevation & Section	1:50 @A2

Project:	Job Number: 049
Ground Floor Rear Extension inc. Internal Remodelling	

Client: Issac McKelvey

Site Address: 11 Bentley Road, Manchester, M21 9WD

Drawn: CM	Date: Sep '24	Stage: P
Reviewed by: CM	Drawing No. Pr-049-201	Revision: A