
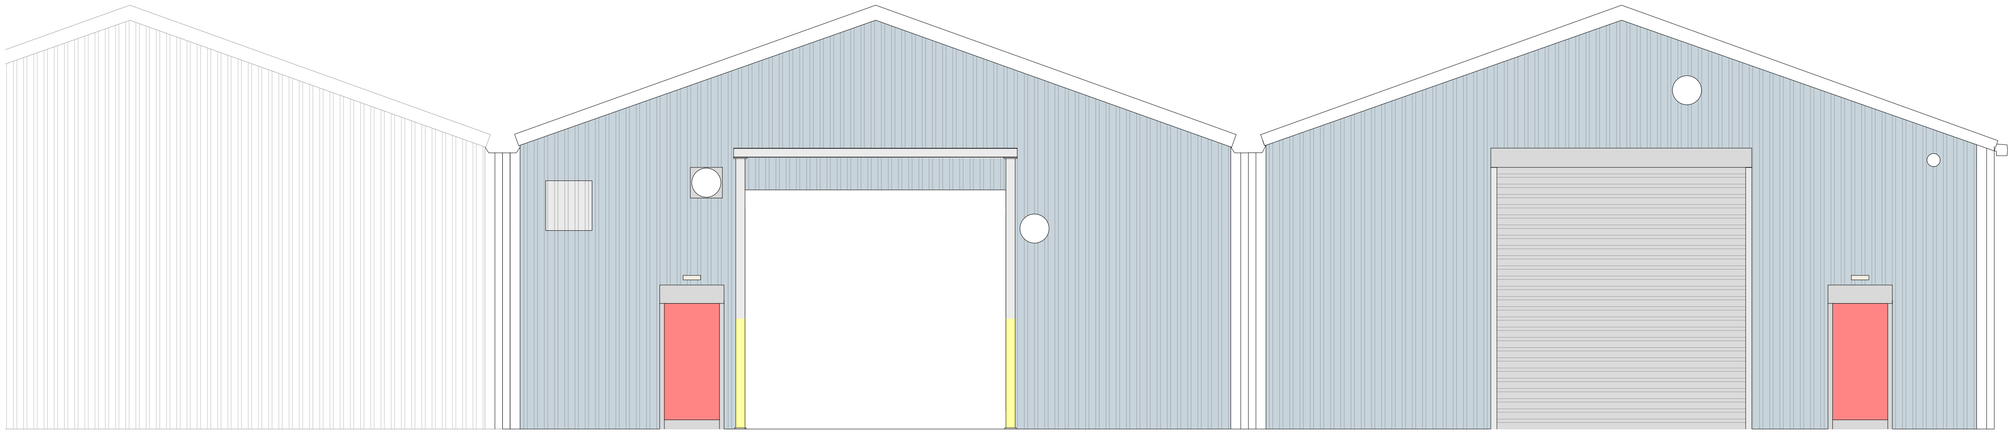



Existing Front Elevation

Scale 1:50

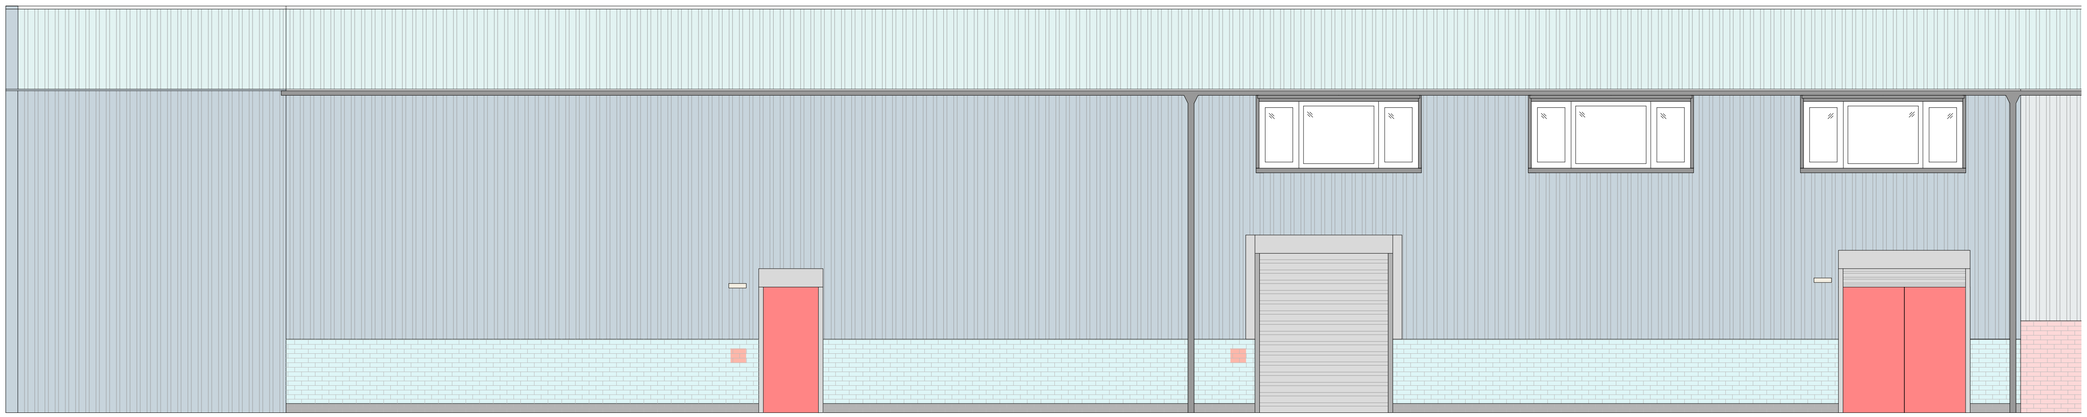


Existing Side Elevation

Scale 1:50

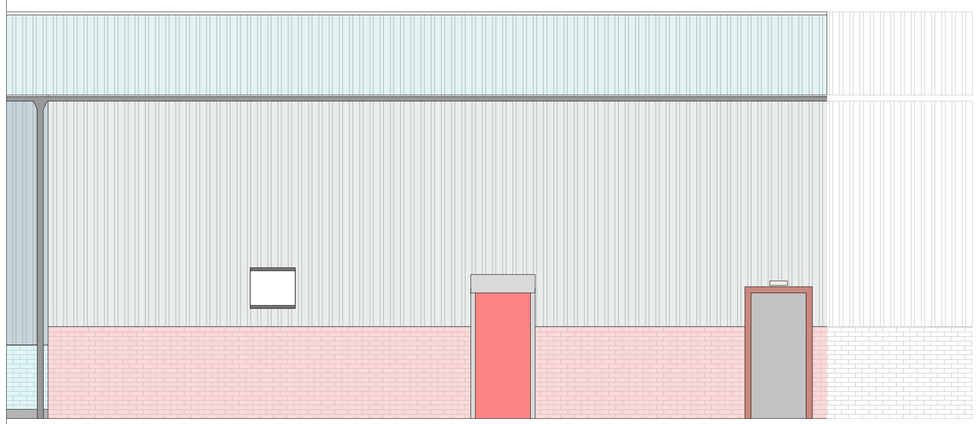

Existing Side Elevation (Continued)

Scale 1:50

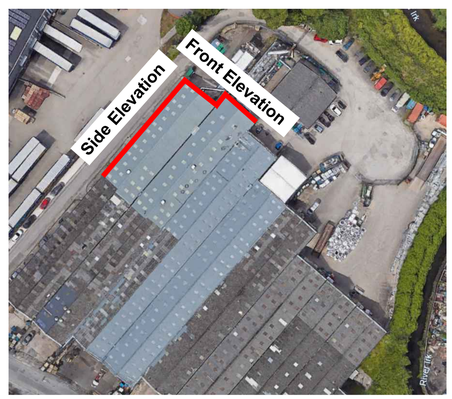

Key Plan

© This Drawing and its contents are strictly the copyright of Thomasons

GENERAL NOTES

1. DRAWINGS ARE TO BE READ IN CONJUNCTION WITH ALL RELEVANT SPECIFICATIONS, ENGINEERS, ARCHITECTS & SERVICES DRAWINGS, INCLUDING APPROVED BUILDERS WORK DRAWINGS. CONTRACTOR TO NOTIFY ENGINEER OF DISCREPANCIES BETWEEN STRUCTURAL DRAWINGS AND SPECIFICATIONS OR OTHER DRAWINGS.
2. ALL DIMENSIONS ARE IN MILLIMETRES UNLESS NOTED OTHERWISE.
3. DO NOT SCALE FROM THE DRAWINGS OR THE COMPUTER DIGITAL DATA, ONLY FIGURED DIMENSIONS ARE TO BE USED.
4. THE CONTRACTOR SHALL BE RESPONSIBLE FOR THE DESIGN, FABRICATION, ERECTION AND REMOVAL OF ALL TEMPORARY WORKS AND SHALL PROVIDE ALL TEMPORARY BRACING AS NECESSARY TO MAINTAIN STRUCTURAL STABILITY DURING CONSTRUCTION.
5. IF THE CONTRACTOR CONSIDERS THAT HE DOES NOT HAVE SUFFICIENT INFORMATION TO SAFELY COMPLETE THE WORKS DETAILED ON THIS DRAWING, HE SHOULD CONTACT THE ENGINEER.

CDM DESIGNER'S RISK ASSESSMENT

THOMASONS ASSUME THAT THE CONTRACTOR IS COMPETENT IN MATTERS OF HEALTH & SAFETY AND IS AWARE OF ALL THE NORMAL RISKS ASSOCIATED WITH CONSTRUCTION OF THE TYPE SHOWN ON THIS DRAWING. REMAINING UNUSUAL RISKS ARE :-

	CHK'D
CONSTRUCTION	
1.	
MAINTENANCE / CLEANING	
1.	
DECOMMISSIONING / DEMOLITION	
1.	

Rev	Description	By	Date	Chkd
P1	PRELIMINARY ISSUE	TW	20.11.24	MTG

THOMASONS
3 Brewery Yard, Deva City Office Park, Trinity Way, Manchester M3 7BB | Tel : 0161 839 3993

VALE PARK INDUSTRIAL ESTATE MANCHESTER

PLANNING
EXISTING ELEVATIONS

Status: PRELIMINARY

Drawing No.	Revision	Scale	Size	Drawn	Date	Passed (Tender)	Passed (Construction)
12208 - 901	P1	1:50	A1	TW	NOV 24	-	-