


ARKWRIGHT HOUSE


4TH PROPOSED

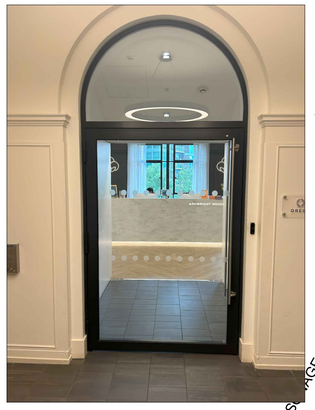


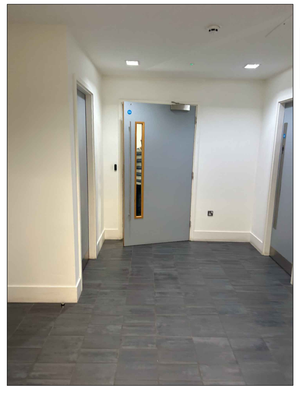

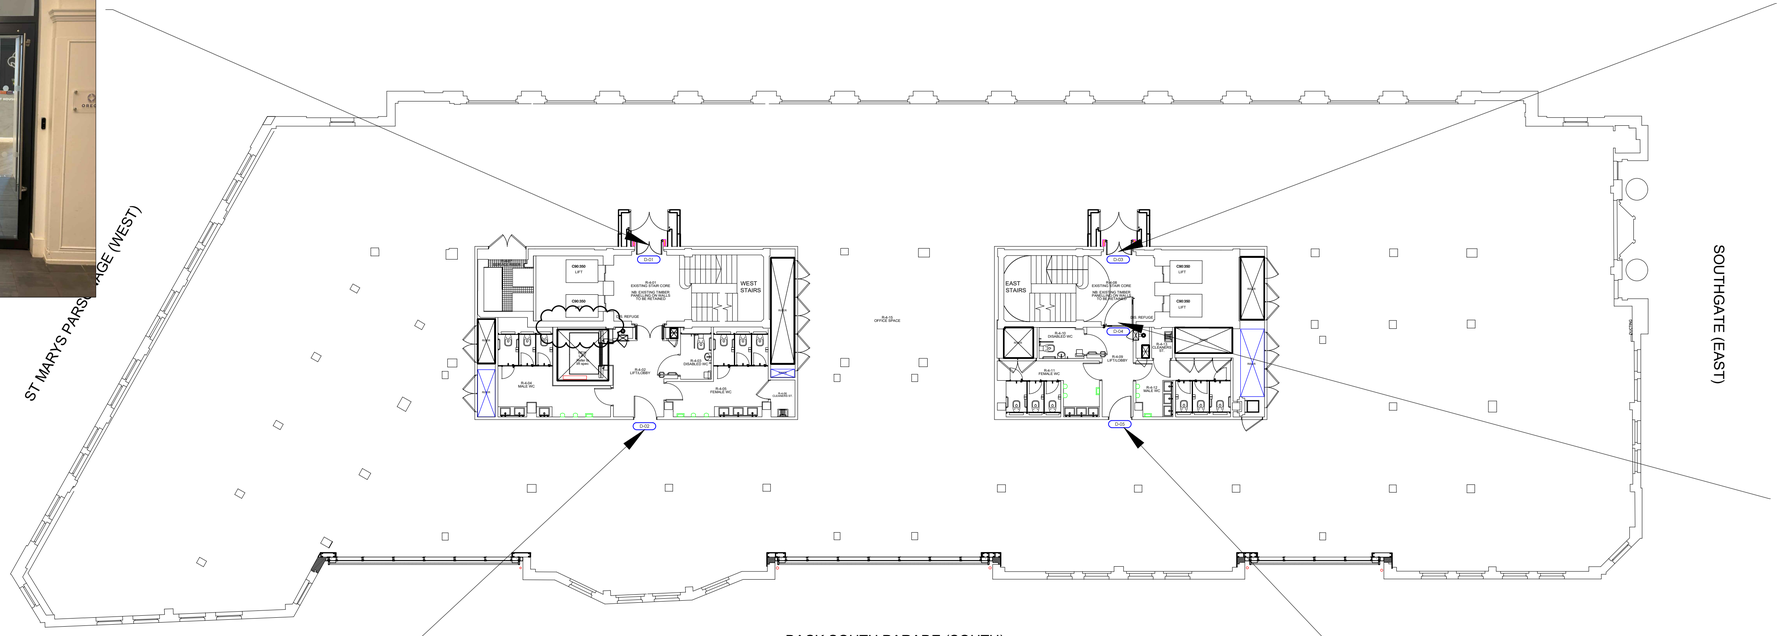



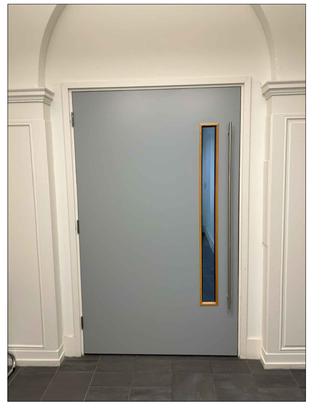

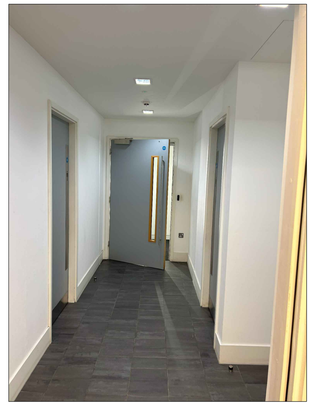

Ref	Description	Door Style	Doors													Ironmongery / Furniture										Other
			Type	Height (Inclusive of frame)	Leaf Size (mm)	Thickness	Finish or Veneer	Fire Rating	Intumescent Strip & Smoke Seals (Door or Frame)	Acoustic Improve-ments	Handing (into room)	Lippings	Vision Panel	Glass Type	Door Frame Type	Finish	Hinges	Floor Spring & Top Pivot	Kick Plate	Finger Push Plate	Pull Handle (mm)	Lever Handle	Door Stop	Door Closer	Hat & Coat Hook	Lock	Comments
D-01	New double door	New Glazed Door	Double	EXISTING OPENING	650 + 650		Single Glazed finish								TIMBER PREPLANED AND FACTORY PAINTED	PAINTED BLACK RAL 9005	6	YES			YES TO MATCH		Floor			HOLD OPEN	
D-02	New Single door	New Glazed Door	Single	EXISTING OPENING TBC	EXISTING OPENING TBC		Single Glazed finish	FD30S	YES		RH	N/A		MATCH SPEC OF D01	TIMBER PREPLANED AND FACTORY PAINTED	PAINTED BLACK RAL 9005	3	YES			YES TO MATCH D01		Floor	YES			
D-03	New double door	New Glazed Door	Double	EXISTING OPENING	650 + 650		Single Glazed finish								TIMBER PREPLANED AND FACTORY PAINTED	PAINTED BLACK RAL 9005	6	YES			YES TO MATCH		Floor			HOLD OPEN	
D-04	New Single door	New Glazed Door	Single	EXISTING OPENING TBC	EXISTING OPENING TBC		Single Glazed finish	FD30S	YES		RH	N/A		MATCH SPEC OF D04	TIMBER PREPLANED AND FACTORY PAINTED	PAINTED BLACK RAL 9005	3	YES			YES TO MATCH D03		Floor	YES			
D-05	New Single door	New Glazed Door	Single	EXISTING OPENING TBC	EXISTING OPENING TBC		Single Glazed finish	FD30S	YES		RH	N/A		MATCH SPEC OF D04	TIMBER PREPLANED AND FACTORY PAINTED	PAINTED BLACK RAL 9005	3	YES			YES TO MATCH D03		Floor	YES			

0m 2m 4m 6m 8m 10m 12m

1:150

PROPOSED FOURTH FLOOR DOOR SCHEDULE

CONTROL OFFICE
HARRINGTON
THE BREEZE | 2 KELVIN CLOSE, BIRCHWOOD, WARRINGTON, WA3 7PB
ORION WORKSPACE, 40 BERKELEY SQUARE, BRISTOL, BS8 1HP
BRISTOL
WWW.Claremontgp.com T: 01925 234300

CHECKED | Date: - | By: -

NOTE: -

THIS DRAWING IS THE COPYRIGHT OF CLAREMONT GROUP INTERIORS LTD. AND MAY NOT BE REPRODUCED IN ANY FORM WITHOUT PRIOR WRITTEN CONSENT.

DO NOT SCALE FROM THIS DRAWING.
ALL DIMENSIONS ARE TO BE CHECKED ON SITE
ALL DIMENSIONS ARE SHOWN IN MILLIMETERS
[SCALING BY LOCAL AUTHORITIES IS PERMITTED]

Claremont

CLIENT: ARKWRIGHT HOUSE

PROJECT TITLE & SITE ADDRESS: ARKWRIGHT HOUSE, Manchester, M3 2LF

DRAWING TITLE: PROPOSED FOURTH FLOOR DOOR SCHEDULE

DRAWING NO: E013826 4F 500 | REVISION: -

LEAD DESIGNER: PD | DRAWN BY: MR

DATE: 29.5.24 | SCALE: 1:150 | PAPER SIZE: A1

DRAWING STATUS: PRELIMINARY