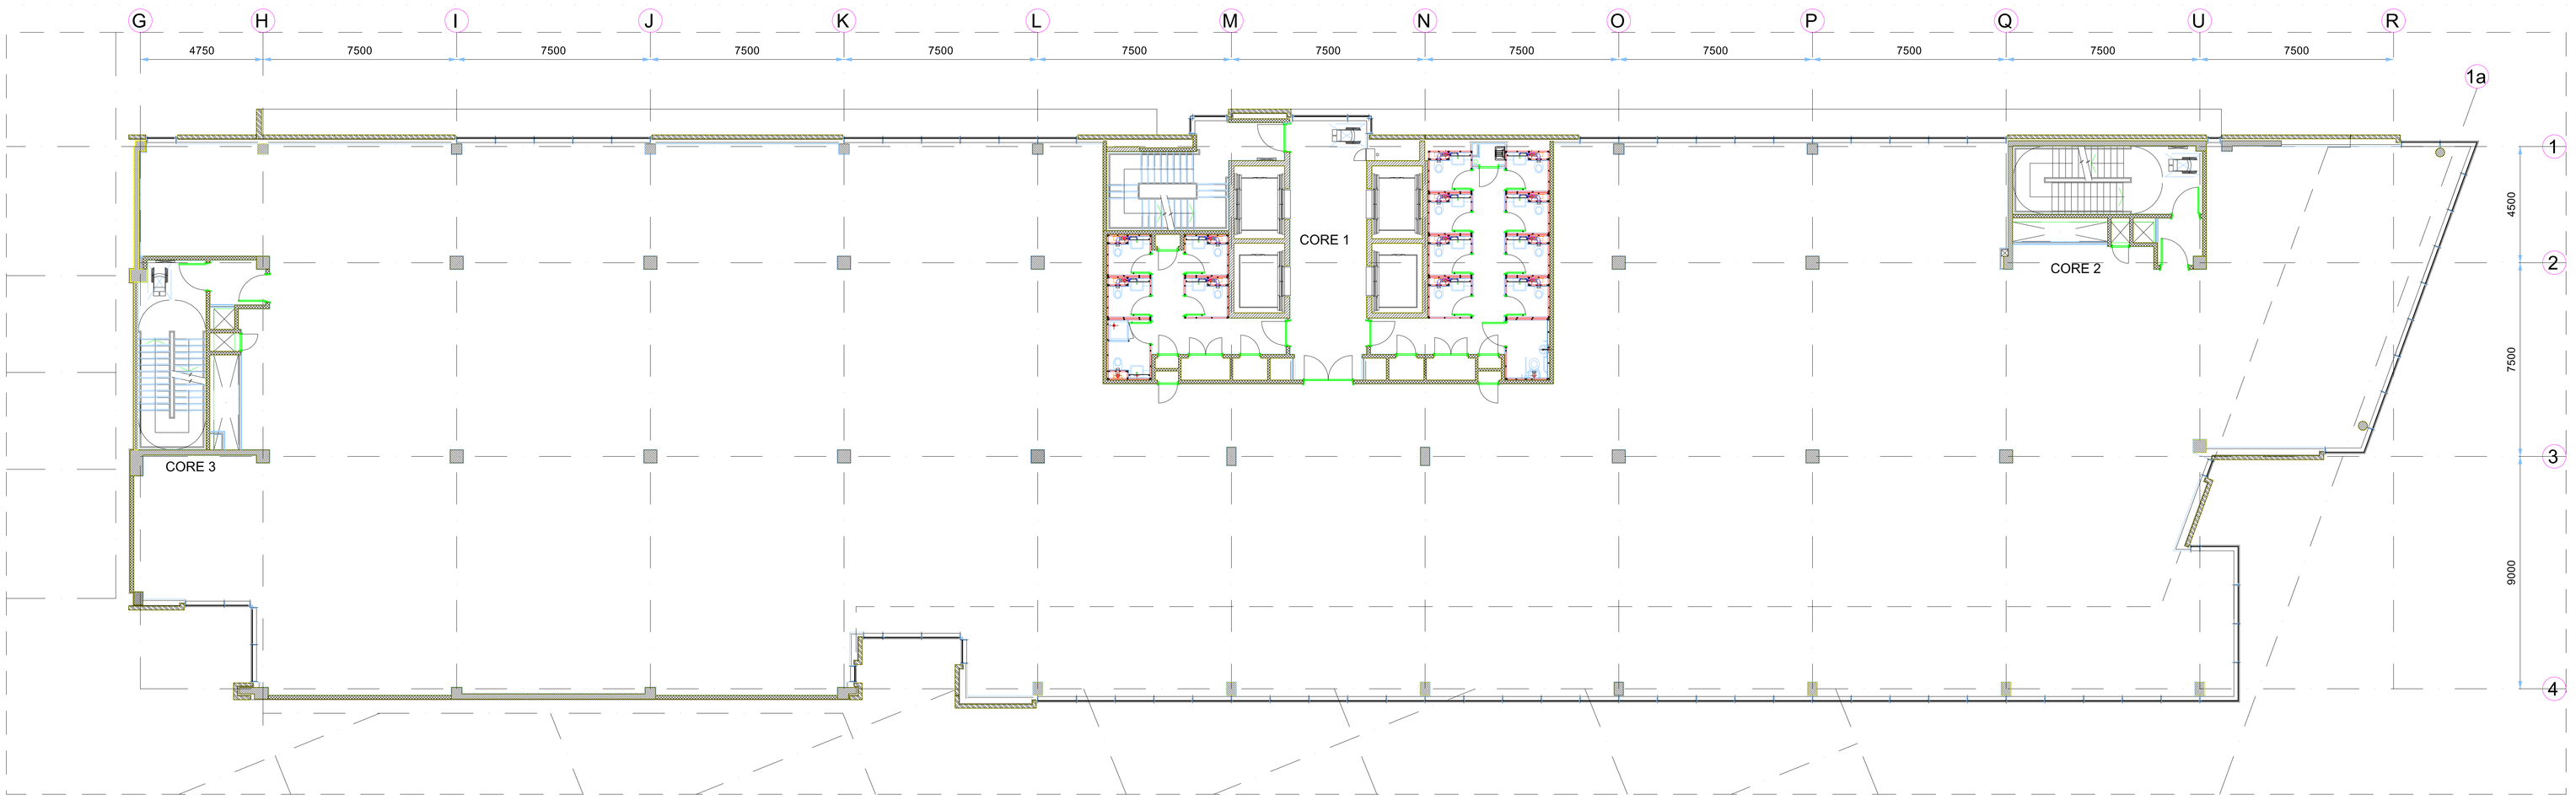


SECOND FLOOR PLAN

Rev	Drawn	Date	Comment
A	AL	25.02.2008	Riser sizes/external envelope amended.
1	AL	24.07.2008	ISSUED FOR CONSTRUCTION
2	AL	26.09.2008	External wall construction adjascent 3pp/5pp amended
3	AL	14.09.2009	FINAL CONSTRUCTION ISSUE

weedonpartnership architects

Quadrant Court 47+48 Calthorpe Road Edgbaston Birmingham B15 1TH
T 0121 454 4171 F 0121 455 9152
architects@weedonpartnership.co.uk www.weedonpartnership.co.uk

FOUR PICCADILLY PLACE
MANCHESTER

SECOND & THIRD FLOOR PLANS

Drawn AL Date NOV 2007 FINAL CONSTRUCTION ISSUE
Checked MJW Scale 1:100 @ A0 15888 A1002-3