

Existing Floor Plans 1:50

Ground

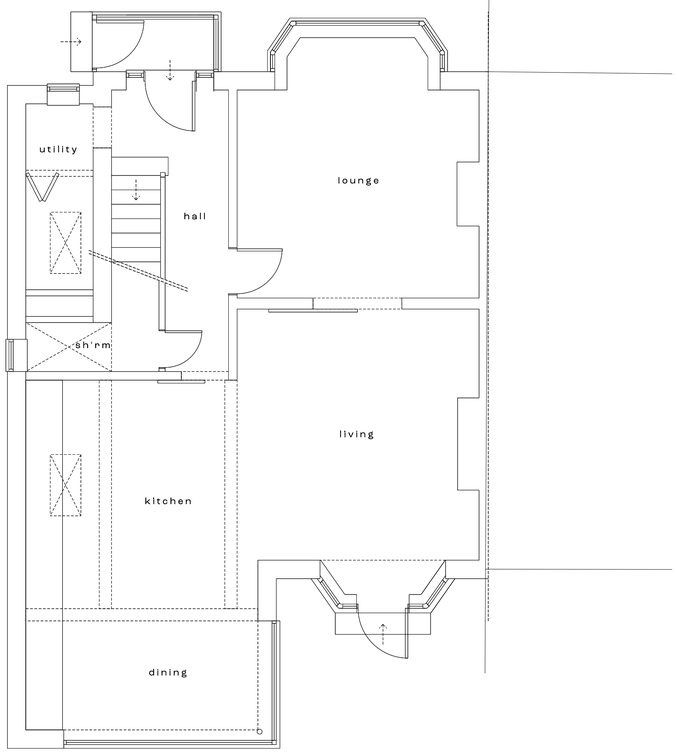


First

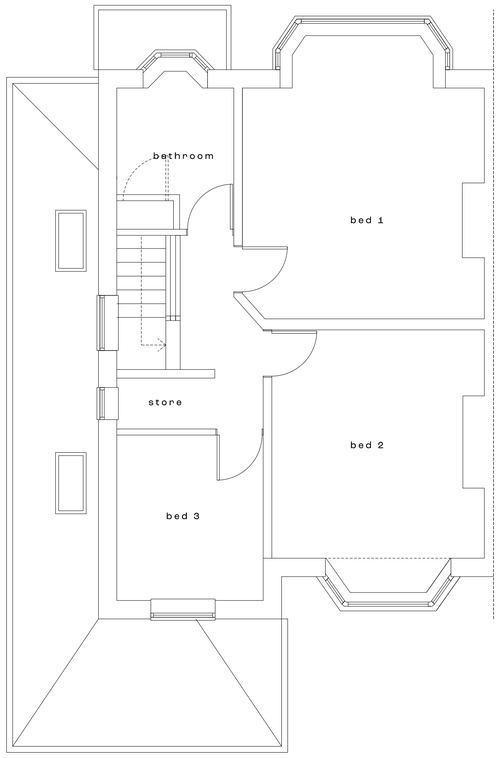

Location Plan 1:1250



Site Plan 1:200

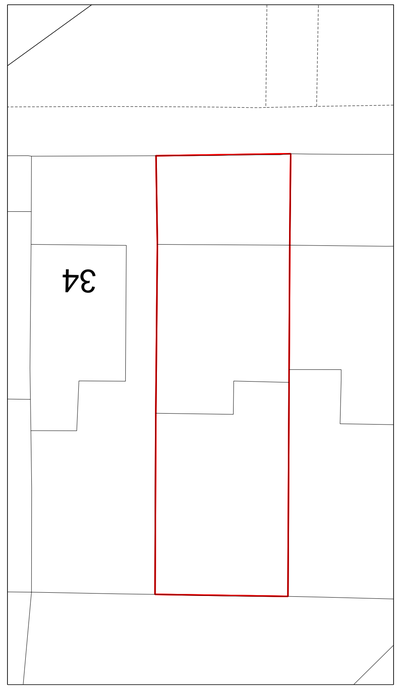

Existing Elevations 1:100



Front LHS Rear RHS

0m 0.5m 1m 1.5m 2m 2.5m

Scale 1:50 @ A1
10mm = 0.5m

A 07-01-25 Planning Application

Linberg Design

Linberg Design Associates Limited

Suite A, Unit 10 Century Park, Capsian Road, Altrincham, Cheshire, WA14 5PL
(t) 0161 920 9865 (e) jon@linberg.co.uk (w) www.linberg.co.uk

Project Title
36 Fog Lane
Didsbury
Manchester
M20 6AL

Drg Title
Existing Floor Plan, Locations Plans and Elevations

Drg. No.	Revision
EP01	A
Scale: 1 : 50 @ A1	Drawn By: JML