
ARKWRIGHT HOUSE

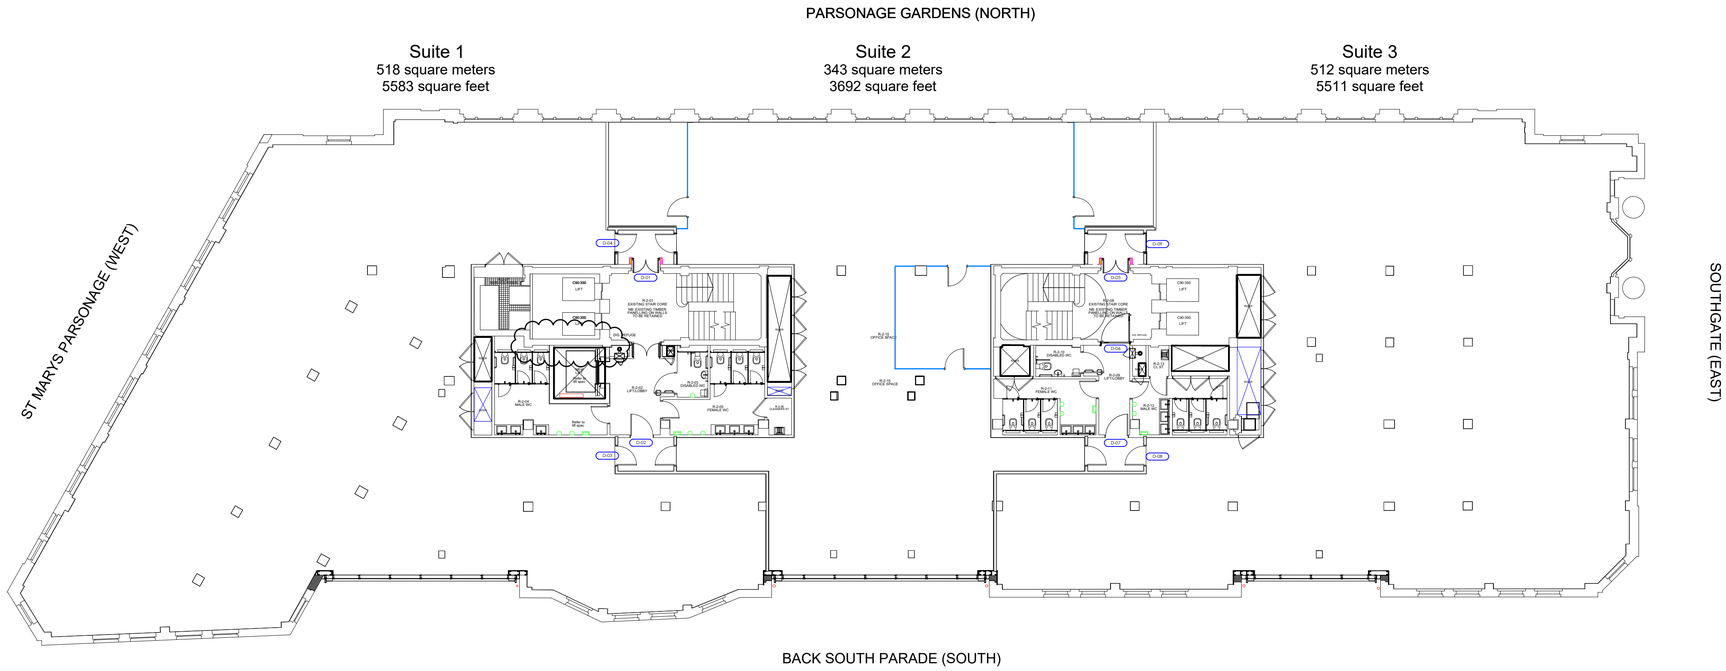

2ND PROPOSED

1. Doors to be able to be opened by an easy pulling/pushing force and have clear opening widths in accordance with Table 2, i.e. for existing buildings (constructed pre-2004) with straight on approach 750mm or 775mm at right angles to corridor. For new buildings apply 800mm or 825mm respectively.
2. There should be an unobstructed space of at least 300mm on the pull side of the door between the leading edge and any return wall.
3. Vision panels of doors to have a zone of visibility extending from 500mm to 1500mm above floor level.
4. All doors, door furniture, switches, controls, w.c. floor and wall finishes, sanitary fittings, grab rails, etc. should be visually apparent to users by means of a colour or material contrast with its surroundings.
5. New switch and socket heights to conform to A.D. Part M Paragraph 4.30, typically between 400mm to 1200mm.
6. Manifestation to glazed doors and full height glazed screens to be at two levels (850-1000mm & 1400-1600mm) conforming to A.D. Part M Paragraph 2.24

Ref	Description	Door Style	Doors													Ironmongery / Furniture										Other
			Type	Height (Inclusive of frame)	Leaf Size (mm)	Thickness	Finish or Veneer	Fire Rating	Intumescent Strip & Smoke Seals (Door or Frame)	Acoustic Improve-ments	Handing (into room)	Lippings	Vision Panel	Glass Type	Door Frame Type	Finish	Hinges	Floor Spring & Top Pivot	Kick Plate	Finger Push Plate	Pull Handle (mm)	Lever Handle	Door Stop	Door Closer	Hat & Coat Hook	Lock	Comments
D-01	New double door	New Glazed Door	Double	EXISTING OPENING	650 + 650		Single Glazed finish								TIMBER PREPLANED AND FACTORY PAINTED	PAINTED BLACK RAL 9005	6	YES			YES TO MATCH		Floor			HOLD OPEN	
D-02	New Single door	New Glazed Door	Single	EXISTING OPENING TBC	EXISTING OPENING TBC		Single Glazed finish	FD30S	YES		RH	N/A		MATCH SPEC OF D01	TIMBER PREPLANED AND FACTORY PAINTED	PAINTED BLACK RAL 9005	3	YES			YES TO MATCH D01		Floor	YES			
D-03	New Single door	New Solid Door with VP	Single	2100 EXISTING OPENING TBC	926 EXISTING OPENING TBC	44	Laminate - Egger U201	FD30S	YES		RH	CONCEALED	YES	6mm laminate 1500 X 588	TIMBER PRE-PLANED & PAINTED IN FACTORY	PAINTED SATIN FINISH RAL 7044	3				2 X Prostyle Mitred Knurled Pull Handle 600mm		Existing	YES		Existing access control	RAL 9005 Black ironmongery
D-04	New Single door	New Solid Door with VP	Single	2100 EXISTING OPENING TBC	926 EXISTING OPENING TBC	44	Laminate - Egger U201	FD30S	YES		LH	CONCEALED	YES	6mm laminate 1500 X 588	TIMBER PRE-PLANED & PAINTED IN FACTORY	PAINTED SATIN FINISH RAL 7044	3				2 X Prostyle Mitred Knurled Pull Handle 600mm		Existing	YES		Existing access control	RAL 9005 Black ironmongery
D-05	New double door	New Glazed Door	Double	EXISTING OPENING	650 + 650		Single Glazed finish								TIMBER PREPLANED AND FACTORY PAINTED	PAINTED BLACK RAL 9005	6	YES			YES TO MATCH		Floor			HOLD OPEN	
D-06	New Single door	New Glazed Door	Single	EXISTING OPENING TBC	EXISTING OPENING TBC		Single Glazed finish	FD30S	YES		RH	N/A		MATCH SPEC OF D05	TIMBER PREPLANED AND FACTORY PAINTED	PAINTED BLACK RAL 9005	3	YES			YES TO MATCH D05		Floor	YES			
D-07	New Single door	New Glazed Door	Single	EXISTING OPENING TBC	EXISTING OPENING TBC		Single Glazed finish	FD30S	YES		RH	N/A		MATCH SPEC OF D05	TIMBER PREPLANED AND FACTORY PAINTED	PAINTED BLACK RAL 9005	3	YES			YES TO MATCH D05		Floor	YES			
D-08	New Single door	New Solid Door with VP	Single	2100 EXISTING OPENING TBC	926 EXISTING OPENING TBC	44	Laminate - Egger U201	FD30S	YES		LH	CONCEALED	YES	6mm laminate 1500 X 588	TIMBER PRE-PLANED & PAINTED IN FACTORY	PAINTED SATIN FINISH RAL 7044	3				2 X Prostyle Mitred Knurled Pull Handle 600mm		Existing	YES		Existing access control	RAL 9005 Black ironmongery
D-09	New Single door	New Solid Door with VP	Single	2100 EXISTING OPENING TBC	926 EXISTING OPENING TBC	44	Laminate - Egger U201	FD30S	YES		RH	CONCEALED	YES	6mm laminate 1500 X 588	TIMBER PRE-PLANED & PAINTED IN FACTORY	PAINTED SATIN FINISH RAL 7044	3				2 X Prostyle Mitred Knurled Pull Handle 600mm		Existing	YES		Existing access control	RAL 9005 Black ironmongery

0m | 2m | 4m | 6m | 8m | 10m | 12m

1:150

PROPOSED SECOND FLOOR DOOR SCHEDULE

CONTROL OFFICE
NORMANTON
BRISTOL

CHECKED

Date:	By:
-	-

NOTE:
-

THIS DRAWING IS THE COPYRIGHT OF CLAREMONT GROUP INTERIORS LTD, AND MAY NOT BE REPRODUCED IN ANY FORM WITHOUT PRIOR WRITTEN CONSENT.

DO NOT SCALE FROM THIS DRAWING
ALL DIMENSIONS ARE TO BE CHECKED ON SITE
ALL DIMENSIONS ARE SHOWN IN MILLIMETERS
[SCALING BY LOCAL AUTHORITIES IS PERMITTED]

WWW.Claremontgi.com T: 01452 344300
THE BREEZE | 2 FOLVIN CLOSE, BRIDGWOOD, HAMPSHIRE, PA5 7YB
ORIGIN WORKSPACE, 45 BERKELEY SQUARE, BRISTOL, BS8 1HP

CLIENT
ARKWRIGHT HOUSE

PROJECT TITLE & SITE ADDRESS
ARKWRIGHT HOUSE
Manchester
M3 2LF

DRAWING TITLE
PROPOSED
SECOND FLOOR
DOOR SCHEDULE

DRAWING NO	REVISION
E013826 2F 500	-

LEAD DESIGNER	DRAWN BY
PD	MR

DATE	SCALE	PAPER SIZE
29.5.24	1:150	A1

DRAWING STATUS
PRELIMINARY