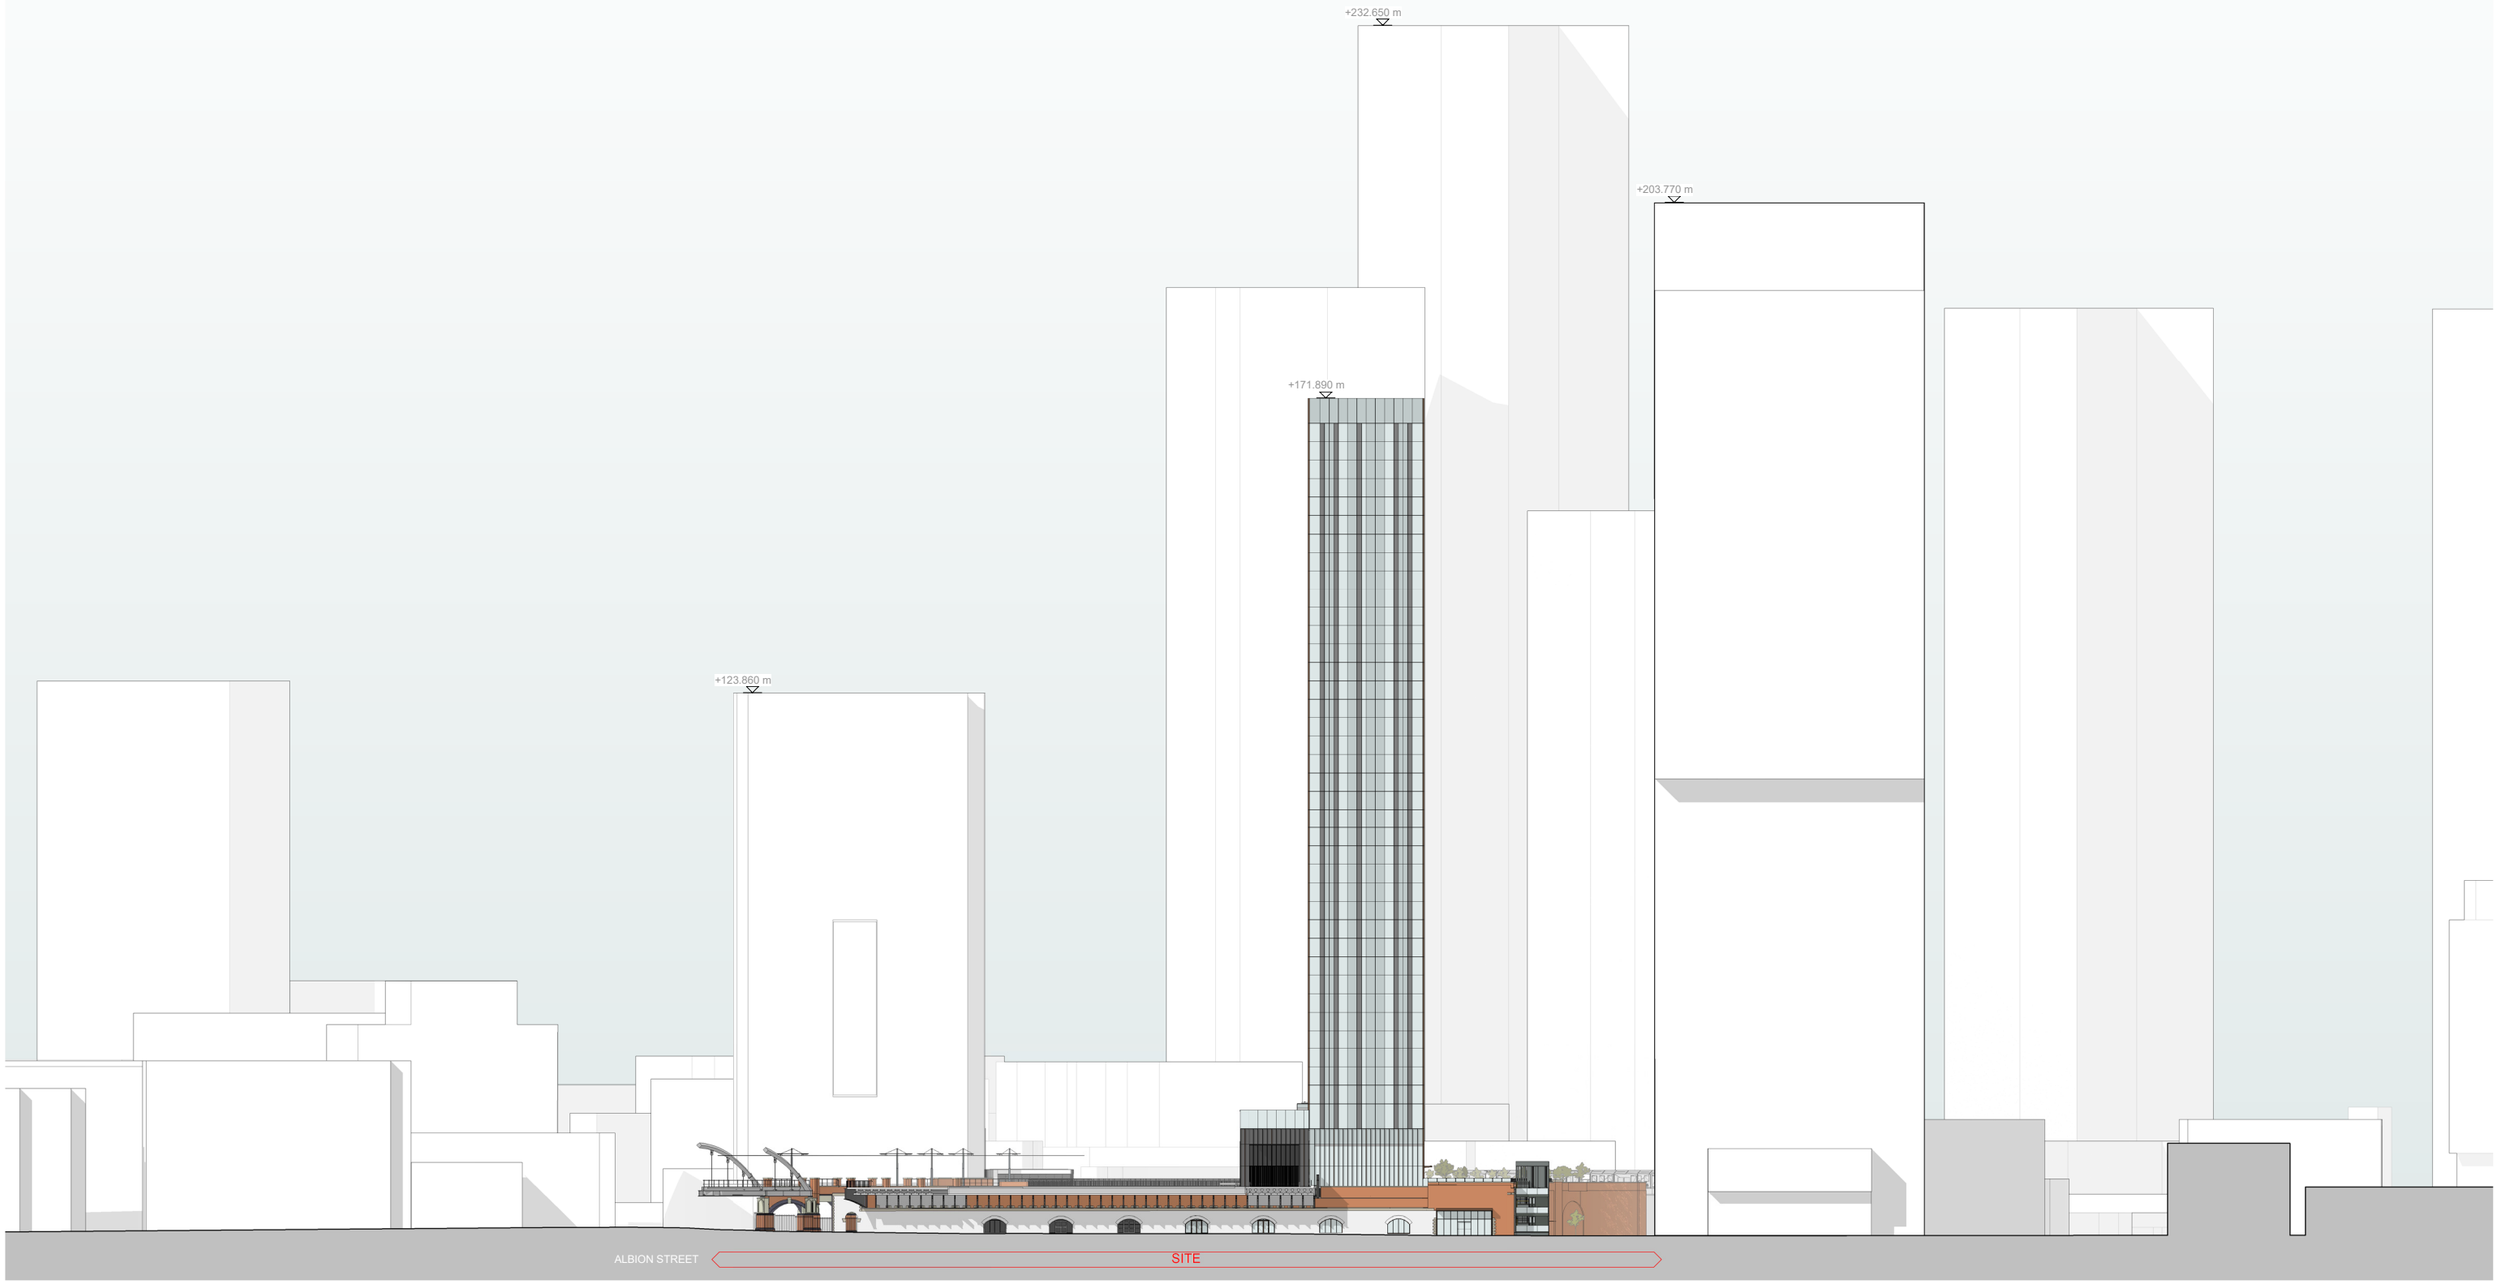


This drawing is copyright
Do not scale off dimensions.
All dimensions to be checked on site by Contractor.

Contractor to report any dimensional discrepancies, errors or omissions prior to commencing on site.

NOTE:
Temporary cycle storage access from Great Bridgwater Street shown. This is to be agreed via a concurrently submitted amendment application to the Phase 1 permission (133998/JO/2022)

SCALE 1:500

0 10m 20m 30m 50m

Rev	Date	Description
P01	26-03-2024	Planning Issue
P02	31-10-2024	Planning Issue - Hotel & Residential

Project Title
Viadux Phase 2 - Plot 2a & 2b
Manchester

Status
PLANNING

Drawing Title
Viadux Phase 2 - Plot 2a & 2b
Existing Site
North Elevation - Great Bridgewater Street

Job No
10448

Scale
1:1000 @ A3
1 : 500 @ A1

SHP Drawing Code
10448-SHP-ZZ- A-B5D9-G100-XE-EN-001

Revision
P02

simpsonhaugh
Manchester
+44 (0)161 835 2345
London
+44 (0)20 7549 4000

© SIMPSONHAUGH ARCHITECTS LTD 2024