© CALDERPEEL PARTNERSHIP LTD

NOTE: DO NOT SCALE FROM THIS DRAWING

REV.	DESCRIPTION	DATE	DRAWN
		00.00.00	

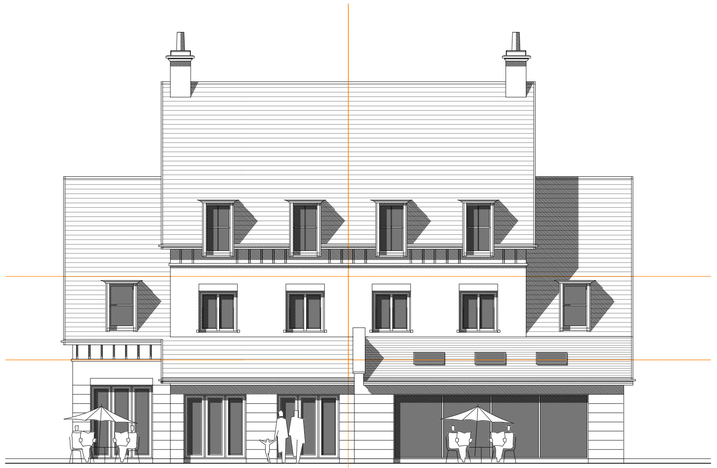

Rear Elevation

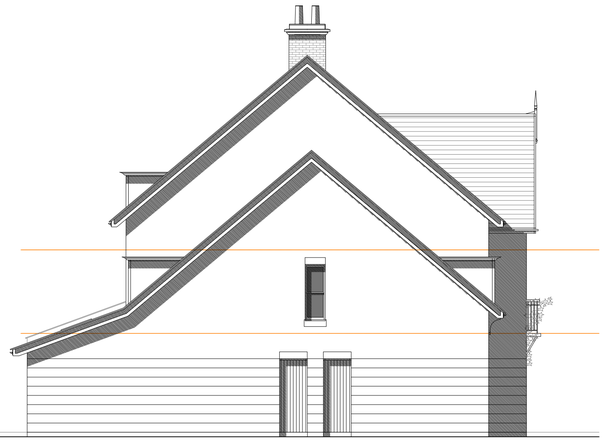

Side Elevation (R)

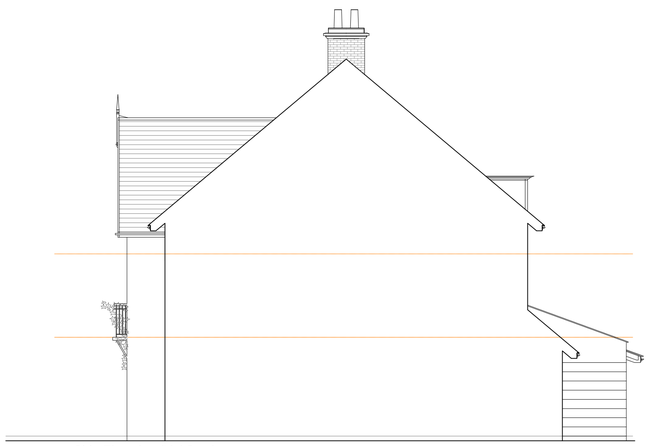

Side Elevation (L) / Section

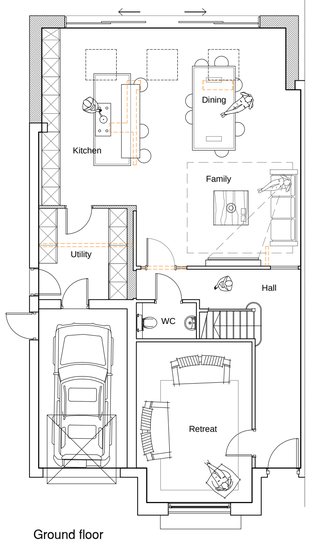

Ground floor

1,350 sqft (inc. garage)

Total 3,141 sq.ft

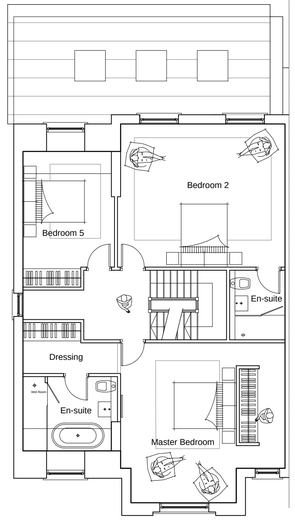

First floor

1,027 sqft

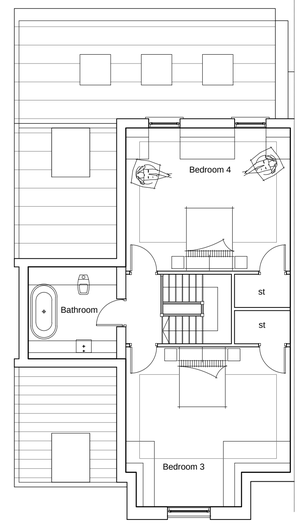

Second floor

764 sqft

Structure to be demolished

New construction

High Level View

Low Level View

CHESHIRE

Market Court
20-24 Church St
Altrincham
WA14 4DW
0161 929 7622

SHEFFIELD

Acero
1 Concourse Way
Sheffield
S1 2BJ
0114 212 9035

0 2.5 5 10m

7 HAYESCROFT GARDENS, DISBURY, MANCHESTER

DAVID + LOUISA HESKETH

PROPOSED PLANS + ELEVATIONS
DWG: 24100 (PL) 100 *
DATE: 19.12.24
SCALE: 1:100 @ A1 DRAWN: AF

CALDERPEEL
ARCHITECTS