


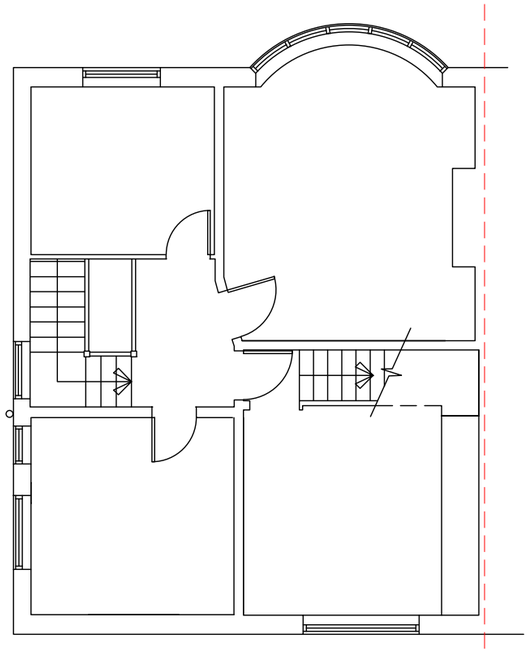


EXISTING FIRST FLOOR PLAN

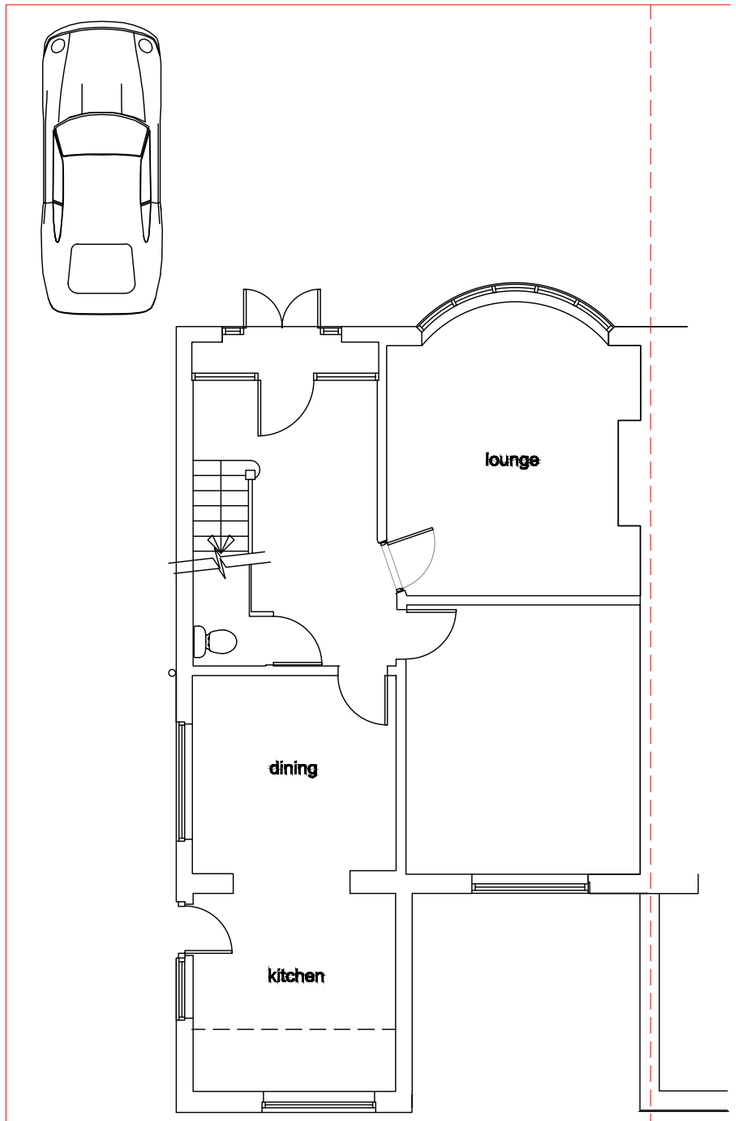

EXISTING GROUND FLOOR PLAN

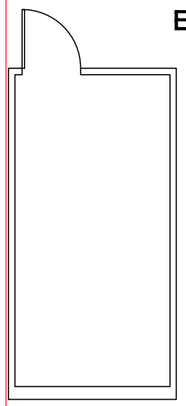

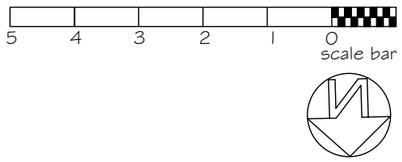

EXISTING PLANS
23 Badmington Road, MANCHSTER

SCALE 1:100 @ A3

FOB Design (UK) Ltd
72A Water Lane,
Wilmslow, Cheshire. SK9 5BB
01625 251644
office@fob-design.com www.fob-design.com

REV | DATE | DRAWN BY

Copyright of fob design (UK) Ltd, all rights reserved.
All information contained within this drawing remains the property of fob design . The information should not be reproduced in whole or part or modified without written consent of fob design. No information within this drawing should be modified or disclosed or passed onto third parties without written consent of fob design.
Do not scale from drawing.

23 Badmington Road, MANCHSTER

Drawn	NP	Status	T	Date	OCT 20
Checked	IM	Original	A3	Scale	1:50@A3

PL 03 | A