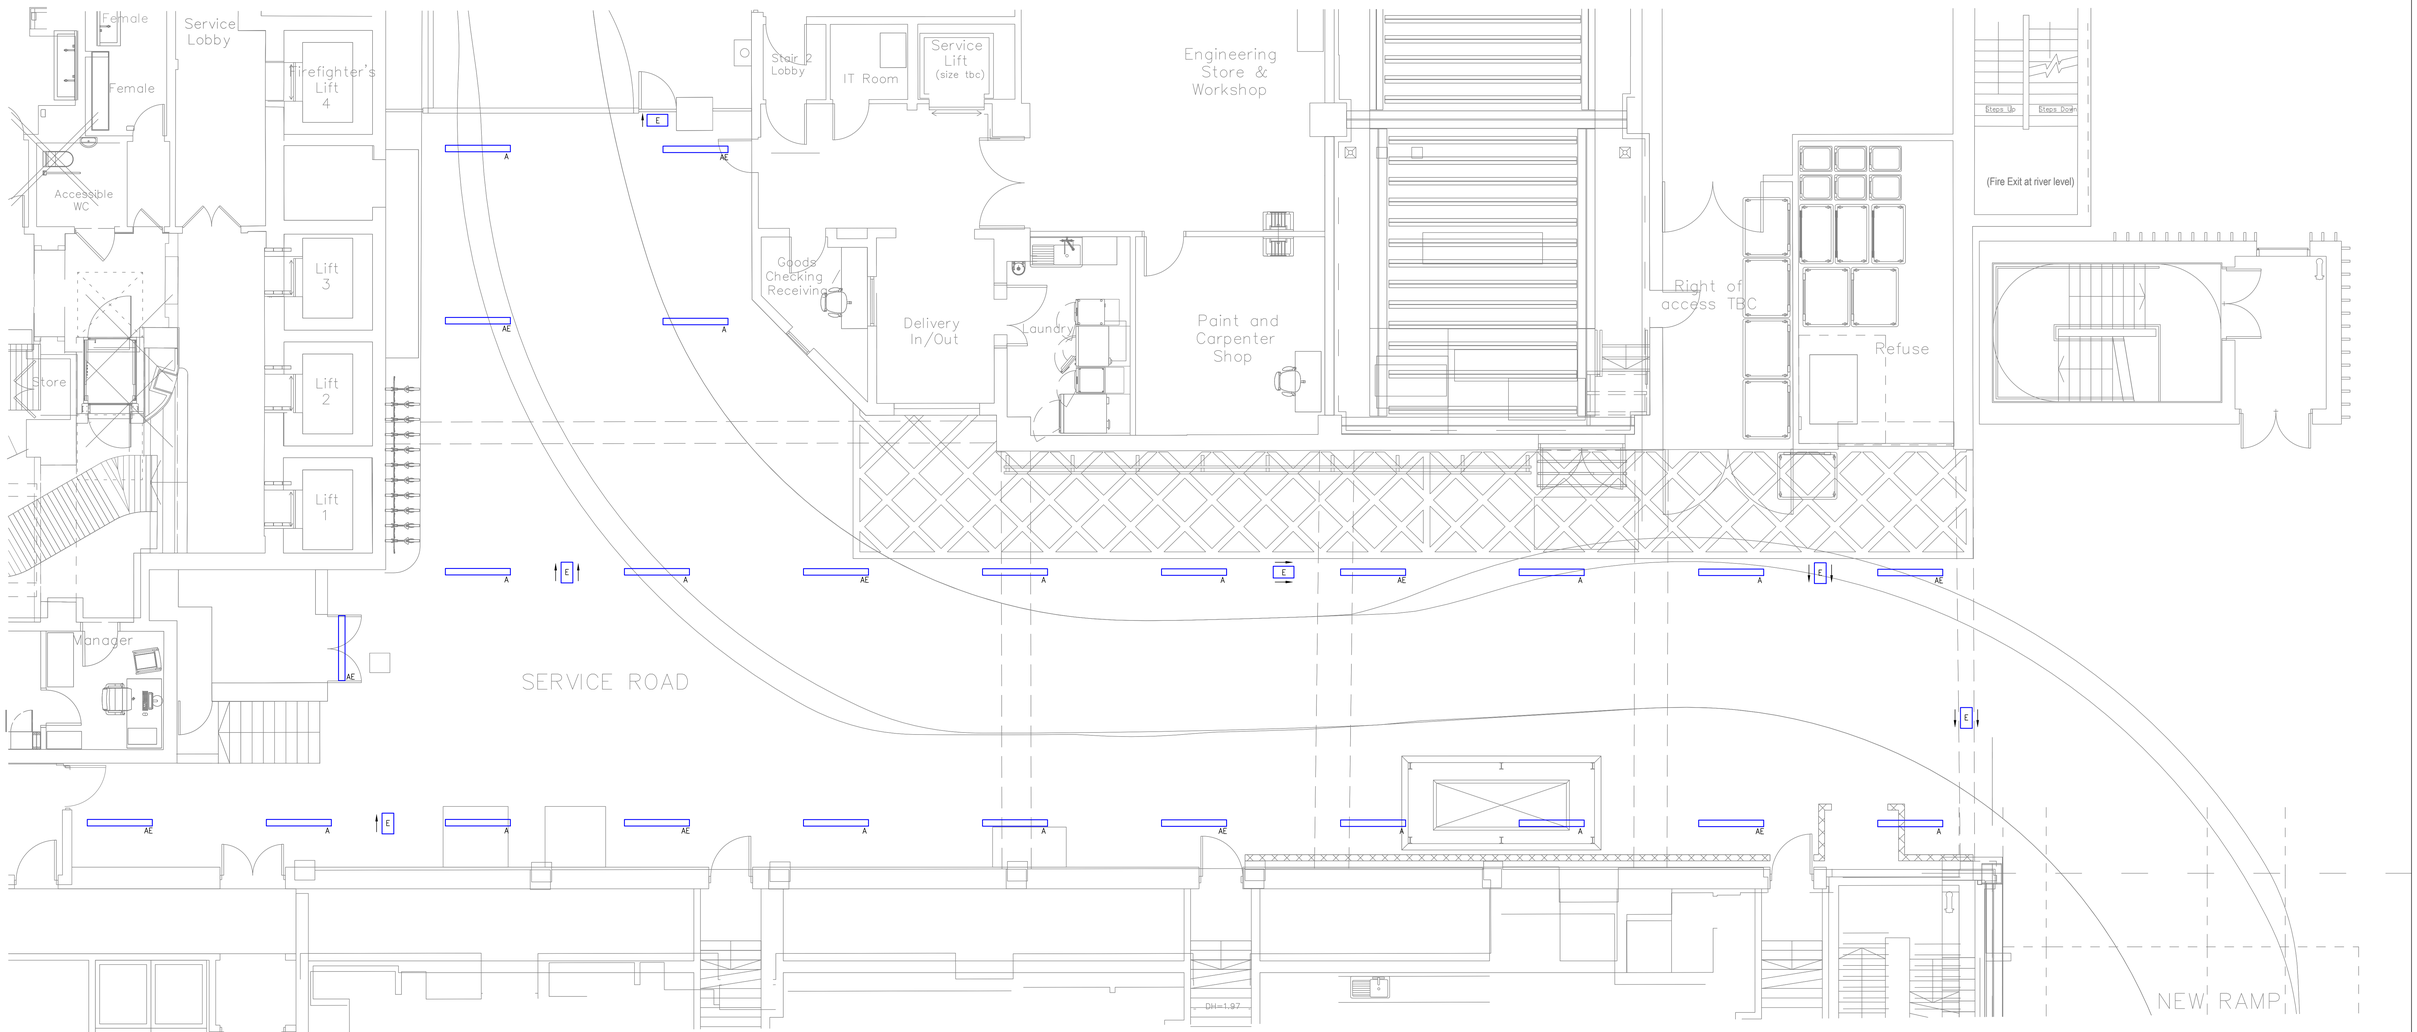


BASED ON LAYOUT
THM1-001-100-DR-A-2.01 Rev C7

Rev	By	Date	Comments
P1	JS	15.04.23	Preliminary Issue.

PEL
123 Radcliffe Road, Bury, BL9 9LD T 0161 797 3476
www.performanceelectrical.co.uk

Project:
Tree House Hotel
Manchester

Drawing Title:
Service Yard
Lighting Layout

Date:	Scale:
15.04.23	1:50 @ A0
Rev: P1	Drawing Number: C00161-E01