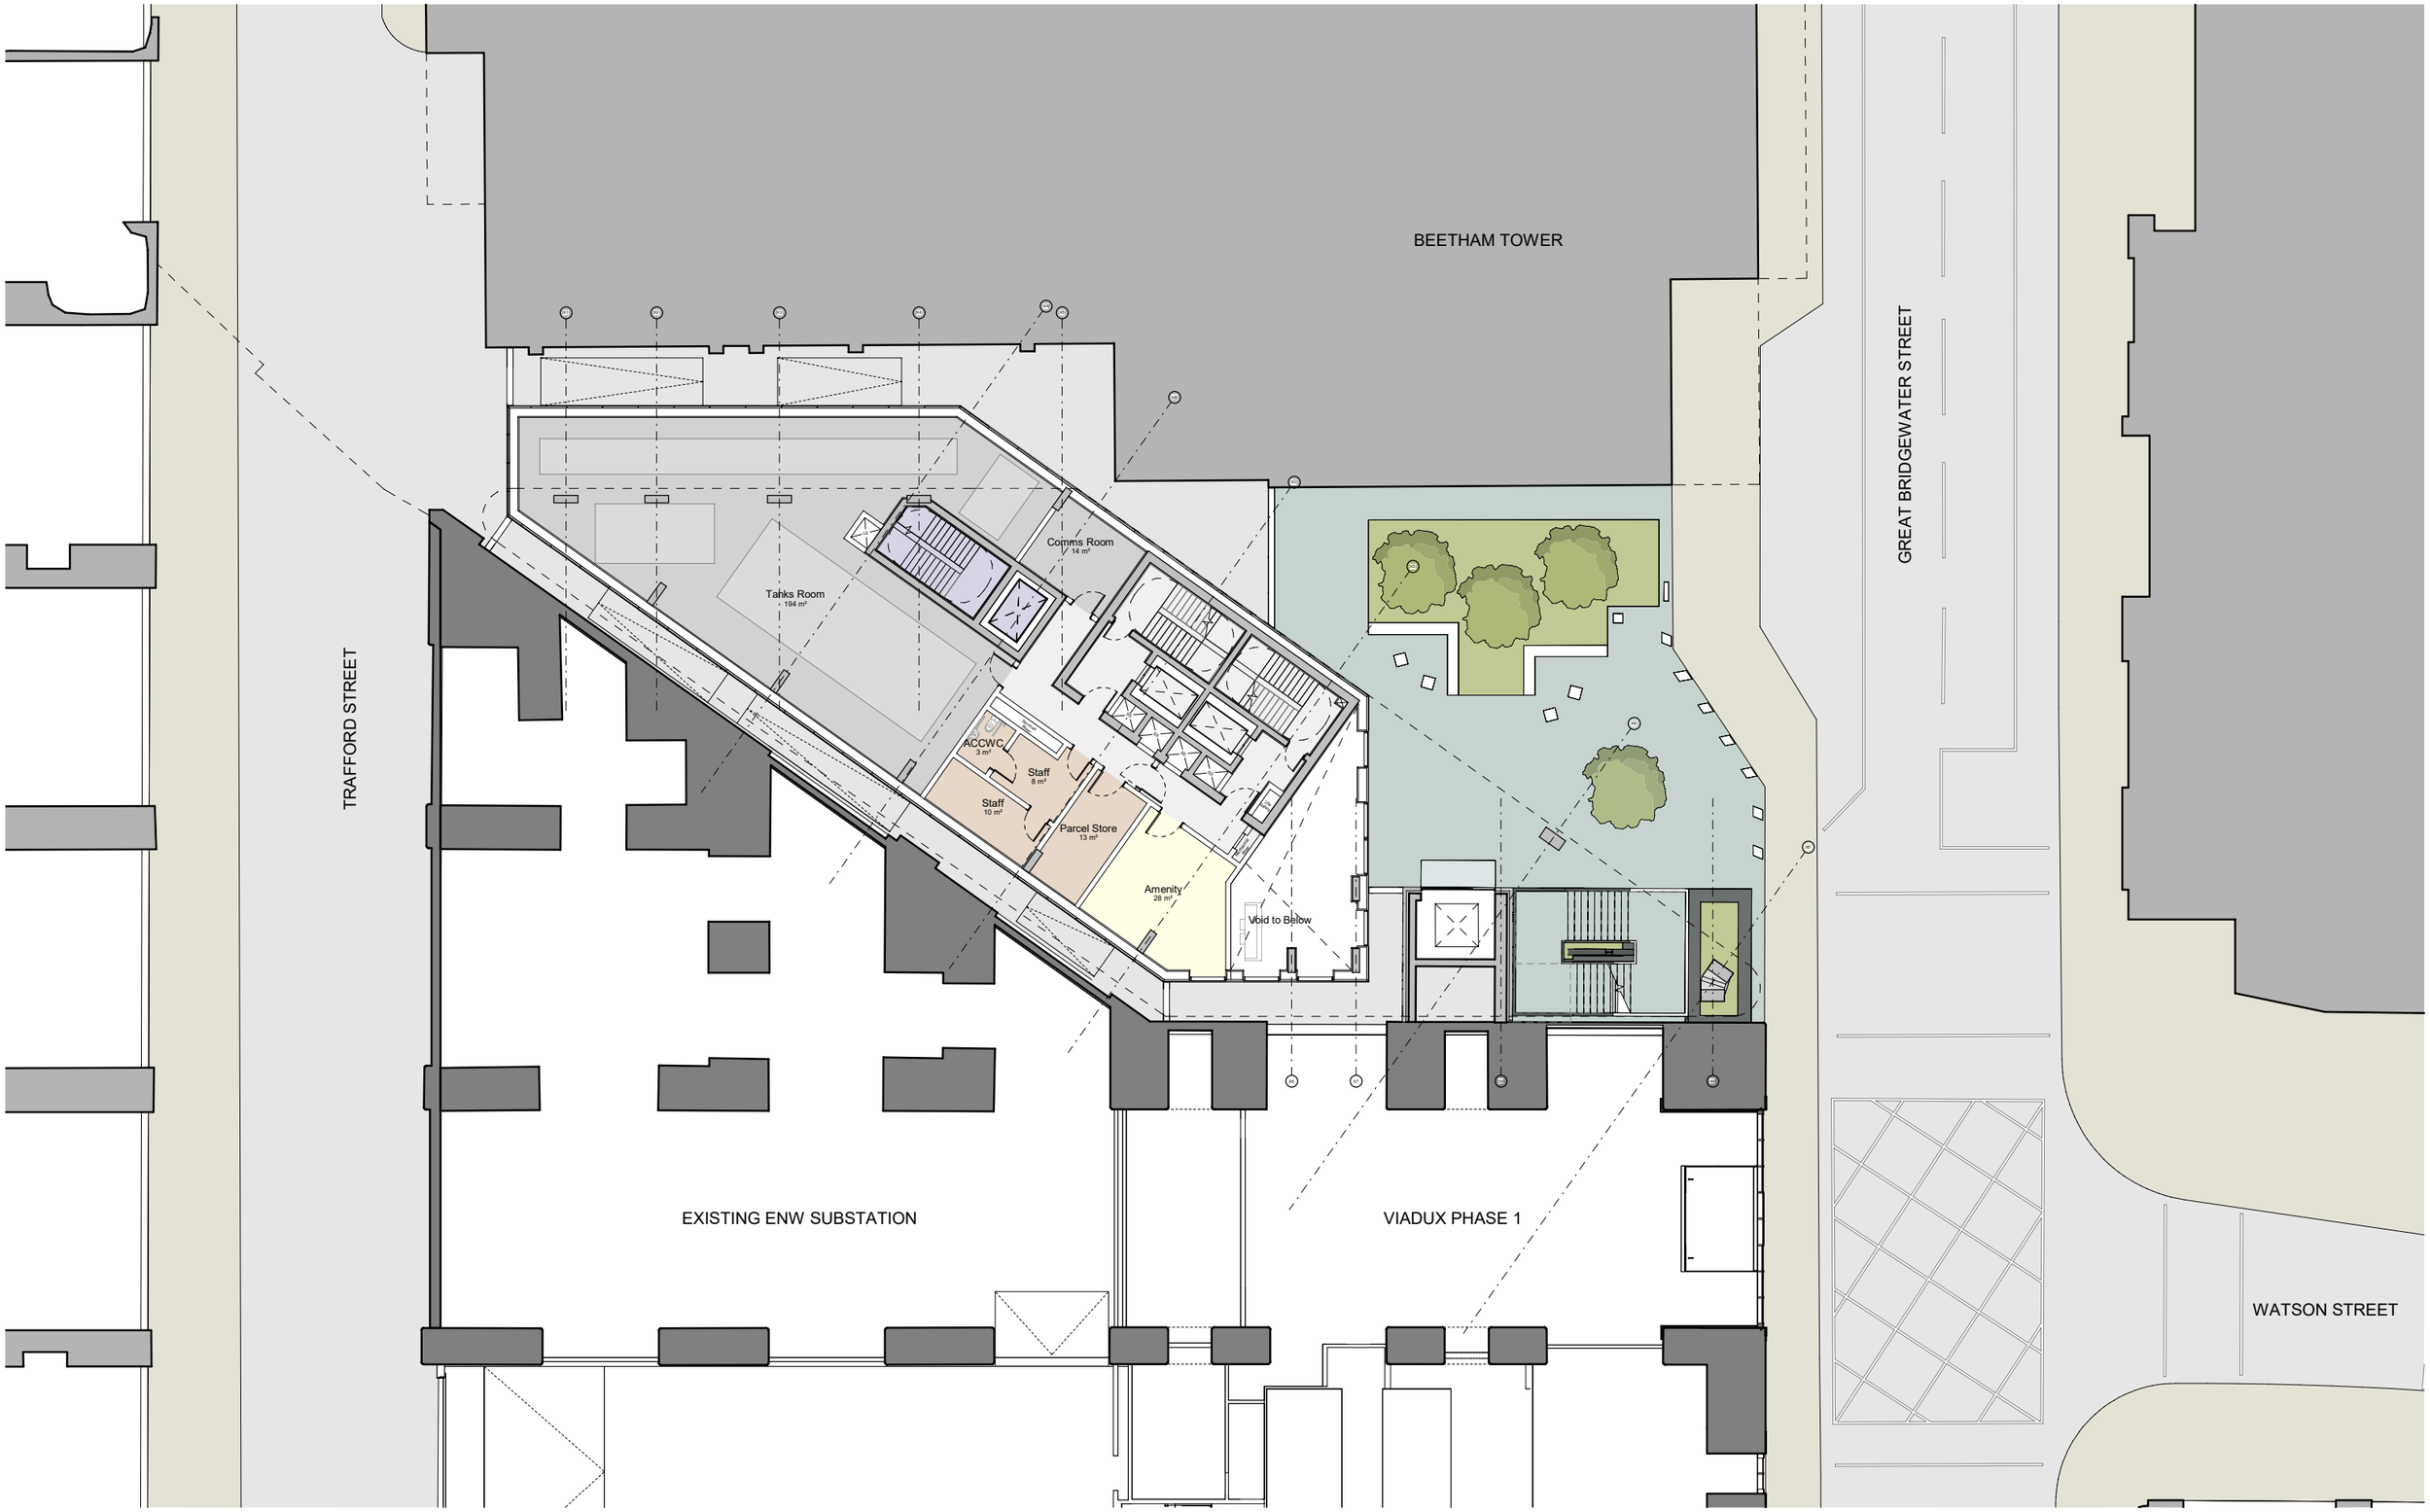


This drawing is copyright
Do not scale off dimensions.
All dimensions to be checked on site by Contractor.
Contractor to report any dimensional discrepancies, errors or omissions prior to commencing on site.

SCALE 1:125

0 1m 5m 10m

NORTH

Rev.	Date	Description
P01	26-03-2024	Planning Issue
P02	31-10-2024	Planning Issue - Hotel & Residential

Project Title
Viadux Phase 2 - Plot 2a & 2b
Manchester

Status
PLANNING

Drawing Title
Viadux Phase 2 - Plot 2b
General Arrangement
Mezzanine Above Ground Floor Plan

Job No
10448

Scale
1:250 @ A3
1 : 125 @ A1

SHP Drawing Code
10448-SHP-ZF- A-B5D9-G200-PL-M0-001

Revision
P02

simpsonhaugh
Manchester
+44 (0)161 835 2345
London
+44 (0)20 7549 4000

© SIMPSONHAUGH ARCHITECTS LTD 2024