
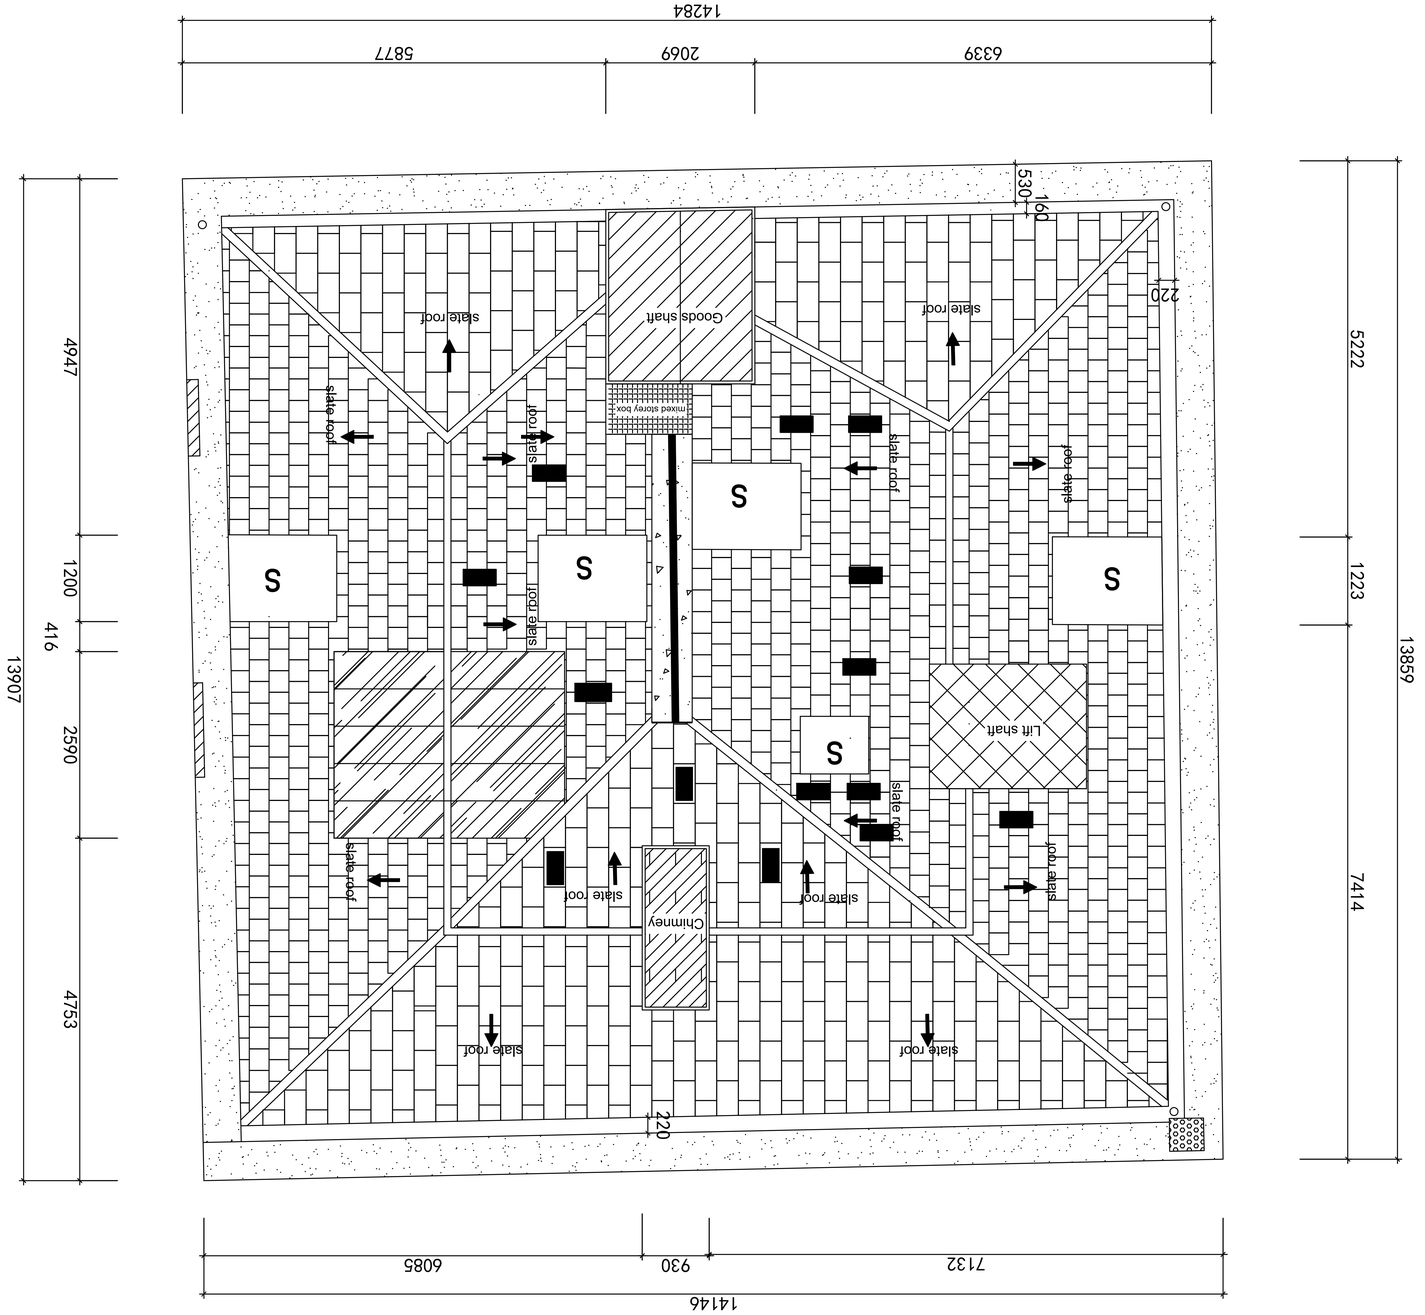



PORTLAND STREET

PROPOSAL ROOF PLAN (scale 1/50)


1. Double lap system layout

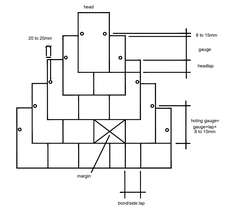


2. Hips

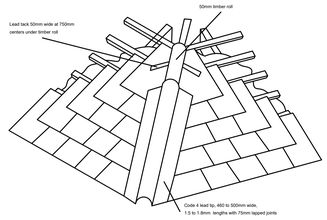


3. Valleys

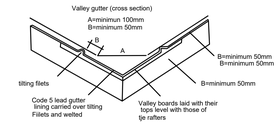


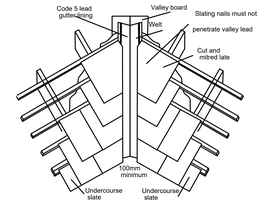

4. Ridges

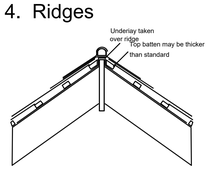

5. Abutments

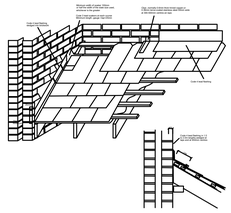

(NOT TO SCALE)

GENERAL NOTES

1.THIS DRAWING IS TO BE READ IN CONNECTION WITH ALL RELEVANT ARCHITECTS AND ENGINEERS DRAWINGS AND SPECIFICATIONS.
2.DO NOT SCALE FROM THIS DRAWING. ALL SETTING OUT DIMENSIONS ARE TO BE CHECKED AND VERIFIED ON SITE PRIOR TO COMMENCEMENT OF ANY BUILDING WORKS & FABRICATION OF MATERIALS. ANY DISCREPANCIES ARE TO BE REPORTED TO THE ENGINEER.
3.ALL WORKMANSHIP AND MATERIALS ARE TO COMPLY WITH THE CURRENT BUILDING REGULATIONS, BRITISH STANDARDS AND CODES OF PRACTICE, ALL MATERIALS SHALL BE FIXED OR APPLIED IN ACCORDANCE WITH THE MANUFACTURES RECOMMENDATIONS. THE CONTRACTOR IS TO TAKE INTO ACCOUNT EVERYTHING DEEMED NECESSARY FOR THE PROPER EXECUTION OF THE WORKS WHETHER INDICATED ON THE DRAWINGS OR NOT TO THE COMPLETE SATISFACTION OF THE LOCAL AUTHORITY
4.FOR FINAL SETTING OUT INFORMATION RELATING TO WALL POSITIONS REFER TO ARCHITECTS DRAWINGS.

KEY & NOTES

- walkway as gutler drain
- Hard strip covered.
- S — timber frame sky light windows. (See slate replacement detailed notes)
- Lantern to be retained. (Like for like replacement of broken glass pane
- stone cap
- Collected drain hole.
- All slates are to be replaced with approved welsh slates size 22*12" .
- All lead codes replace as stated .
- Replaced vent units .

DRAWING TITLE:

REV	DATE	REVISION DETAILS	DRAWN	CHKD	APPRD
	12/9				

DPROJECT:

44 Portland St. Manchester M1

DRAWING TITLE:

ROOF REPLACEMENT GENERAL LAYOUT

DRAWING STATUS

PRELIMINARY A1

NW GROUPS LTD

SCALE	dwg NUMBER	REV
1:50	NW-24-9-101	