
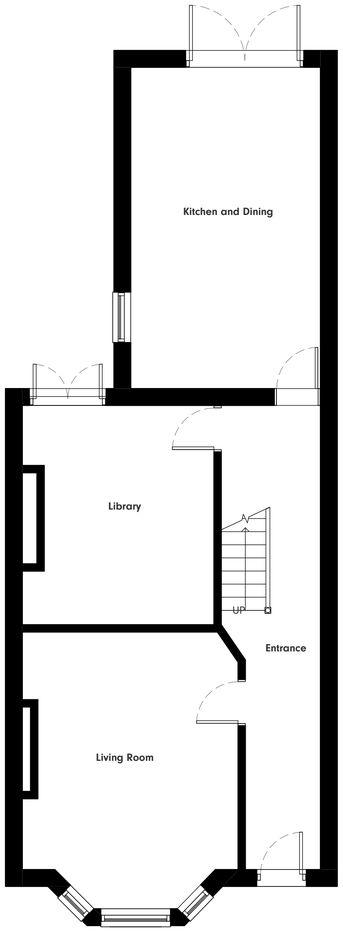



Existing Ground Floor Plan

1 : 50

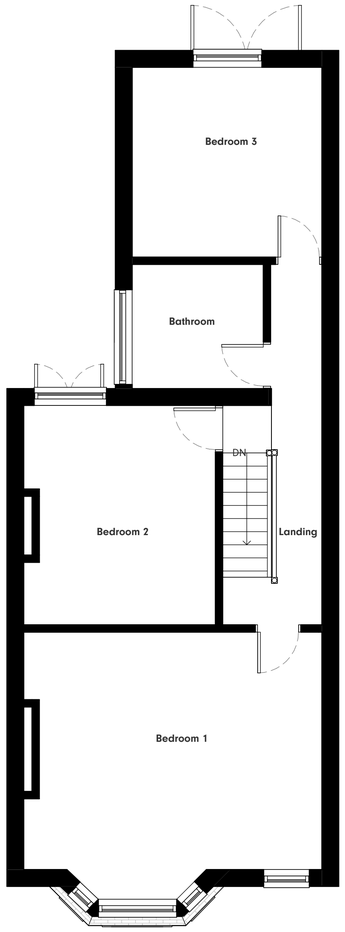

Existing First Floor Plan

1 : 50

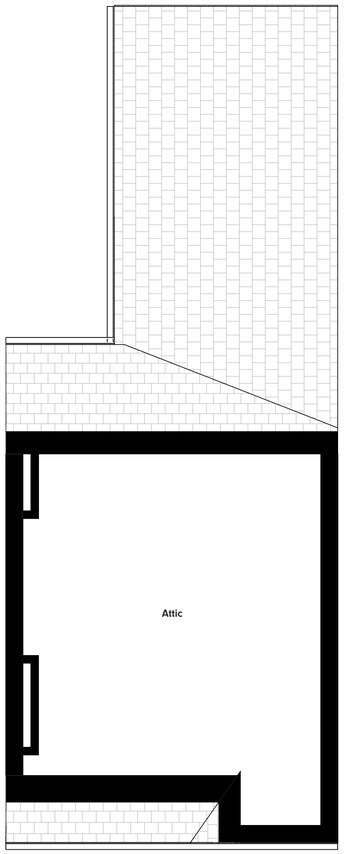

Existing Attic Floor Plan

1 : 50

0 1 2 3

SCALE 1 : 50

N

Status:

PLANNING

Ref	Hazard Identification		Date
P1	PLANNING	CSB	06.11.2024
Ref	Revision	By	Date

This drawing is © Architecture Unknown Limited and is not to be copied, reproduced or re-distributed either in whole or in part without the prior written permission of the originator.

The originator shall have no responsibility for any liability, loss, cost, damage or expense arising from or relating to any use of this document other than for its intended purpose on this project.

This drawing shall be read in conjunction with all other relevant drawings, specifications and associated documentation. Any discrepancies, errors or omissions are to be reported to the originator before proceeding with work.

All dimensions are to be checked on site by the contractor prior to proceeding with any work.

AU?

The Courtyard, Royal Mill 17 Redhill St
Manchester, M4 5BA
architectureunknown.co.uk
info@architectureunknown.co.uk
0789 401 2780

Sheet:
EXISTING FLOOR PLANS

Client:
OWAIN THOMAS

Project:
28 WHALLEY GROVE

Drawn by:	Date:	Size:
PS	OCT 2024	A1
Checked by:	Date:	
AU	NOV 2024	
Scale:	Drawing no.	Rev:
1 : 50	23.130.301	P1