

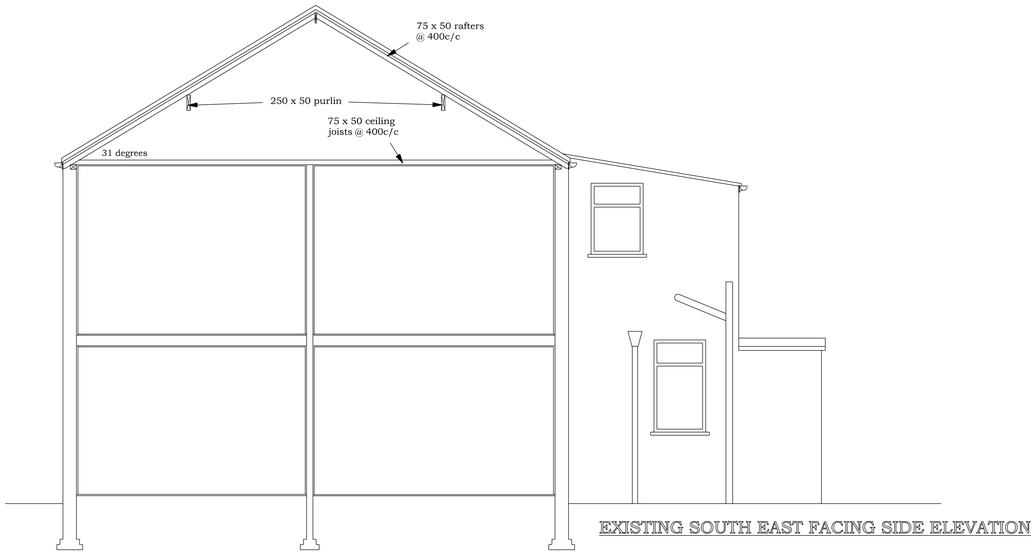


SECTION A - A


EXISTING SOUTH EAST FACING SIDE ELEVATION

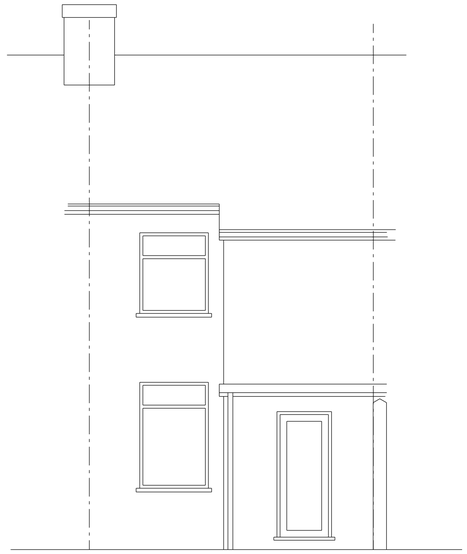


EXISTING NORTH EAST FACING REAR ELEVATION

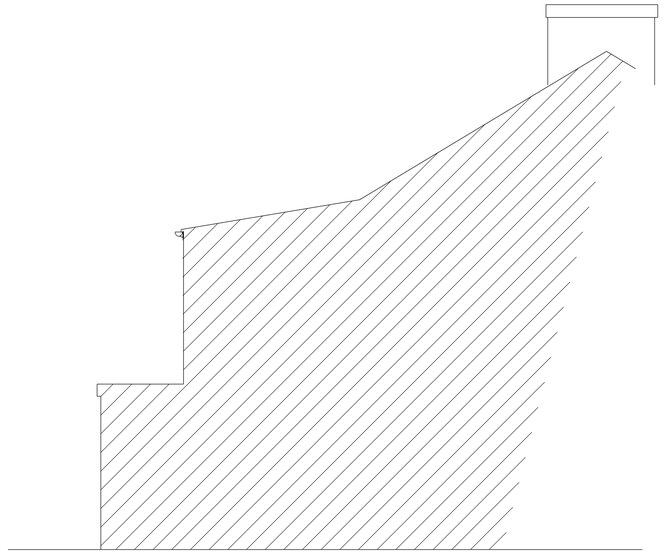


EXISTING NORTH WEST FACING SIDE ELEVATION

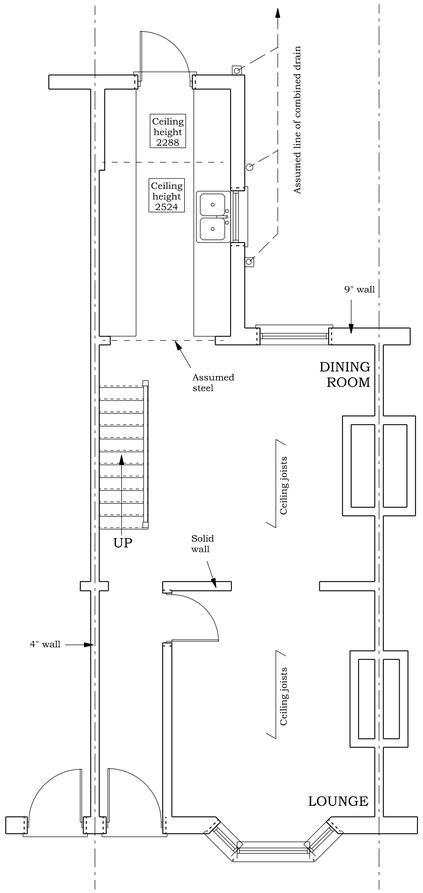

EXISTING GROUND FLOOR PLAN

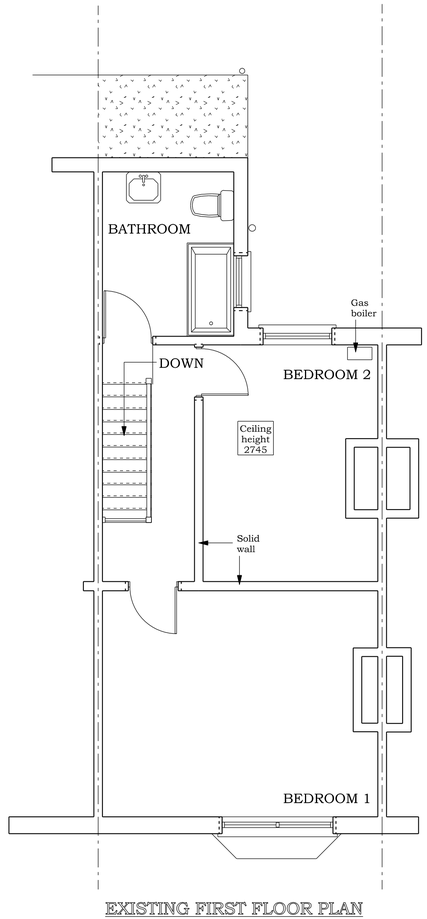


EXISTING FIRST FLOOR PLAN

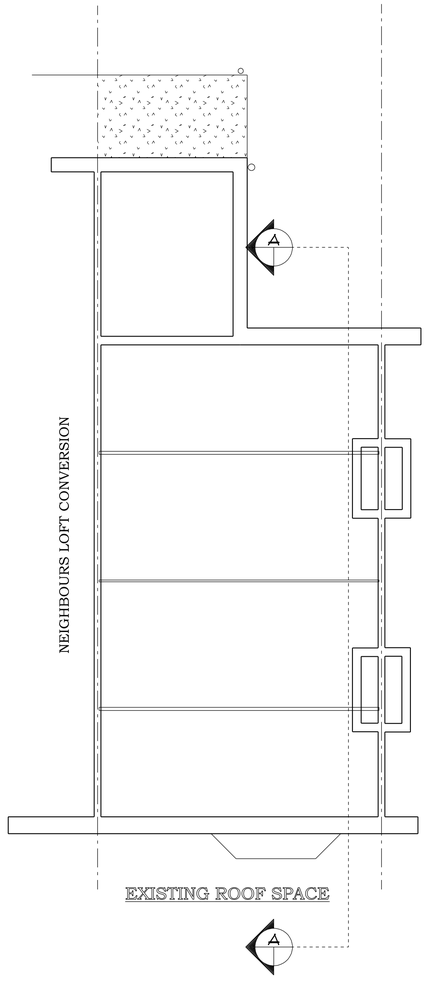

EXISTING ROOF SPACE

BRADLEY BUILDING DESIGN LTD.
KEEPERS COTTAGE,
LYME PARK,
DISLEY.
SK12 2NS.
01625 858244
Mob 07989 326039
bradleybuildingdesign@btopenworld.com

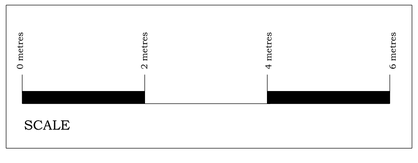

EXISTING DWELLING

LOFT CONVERSION WITH REAR DORMER CONSTRUCTION

for

Mr. D. HUGHES & Ms. O. GLASSER,

at

23, DANFORTH GROVE,

LEVENSHULME,

M19 2TD

Scale 1:50 @ A1

Date NOVEMBER 2024

Drawing Number 2270/1