
12 Caxton Road, Manchester, M14 6FF

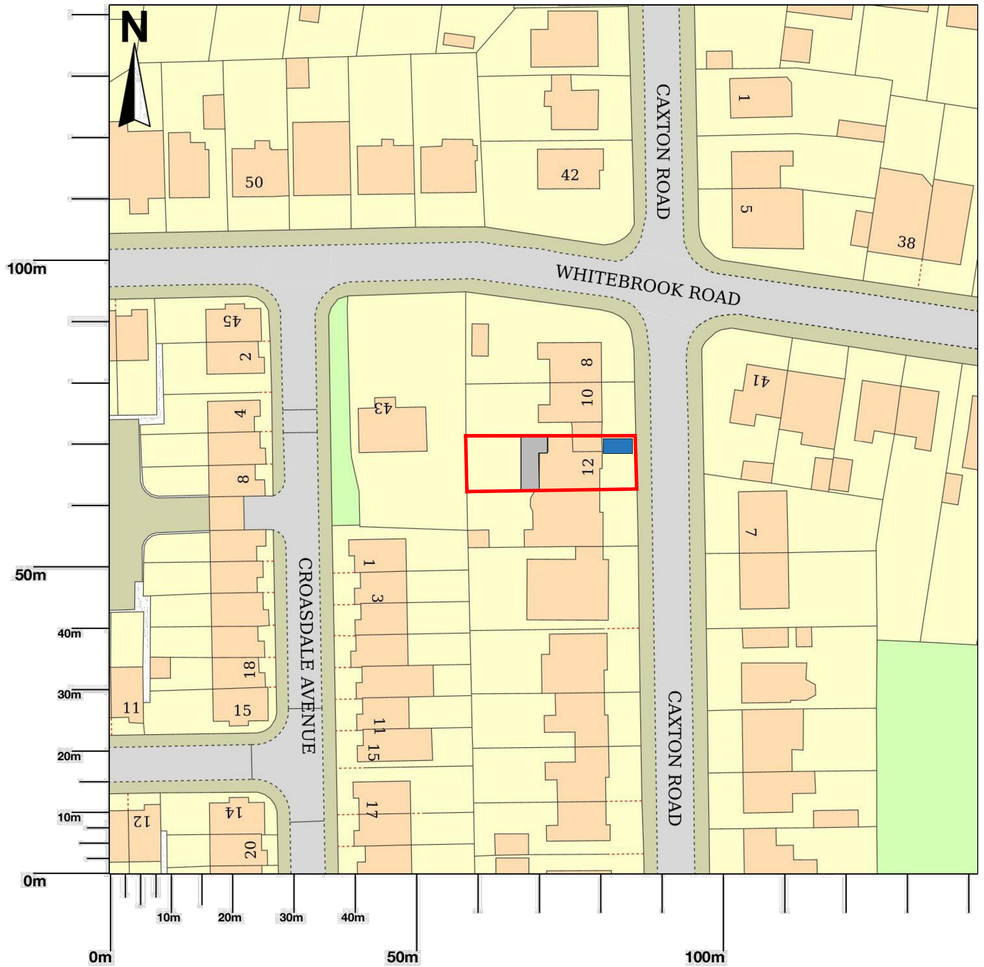

4.8 x 2.4m
PARKING BAY

PROPOSED

SITE BOUNDARY

N

© Crown copyright and database rights 2024 OS 100054135. Map area bounded by: 384752,393927 384894,394069. Produced on 25 March 2024 from the OS National Geographic Database. Supplied by UKPlanningMaps.com. Unique plan reference: p2e/uk/1078419/1451949

PROPOSED SITE PLAN

IMPORTANT NOTES: Do Not Scale from this Drawing. Use Figured Dimensions Only.

DRAWING STATUS: PLANNING

REVISION	DATE	DESCRIPTION

FOOTPRINT DESIGN
E info@footprintdesign.net
W www.footprintdesign.net

CLIENT: MR AKAR AZAD MUSTAFA | SCALE: 1:500@A1 | DATE: 25.03.24

PROJECT: 12 CAXTON ROAD, M14 6FF

DRAWING TITLE: PROPOSED SITE PLAN

DRAWING NO: A114_L(00)003

© Copyright Footprint Design Ltd