

0m 1m 2m 3m 4m 5m

VISUAL SCALE 1:100 @ A3

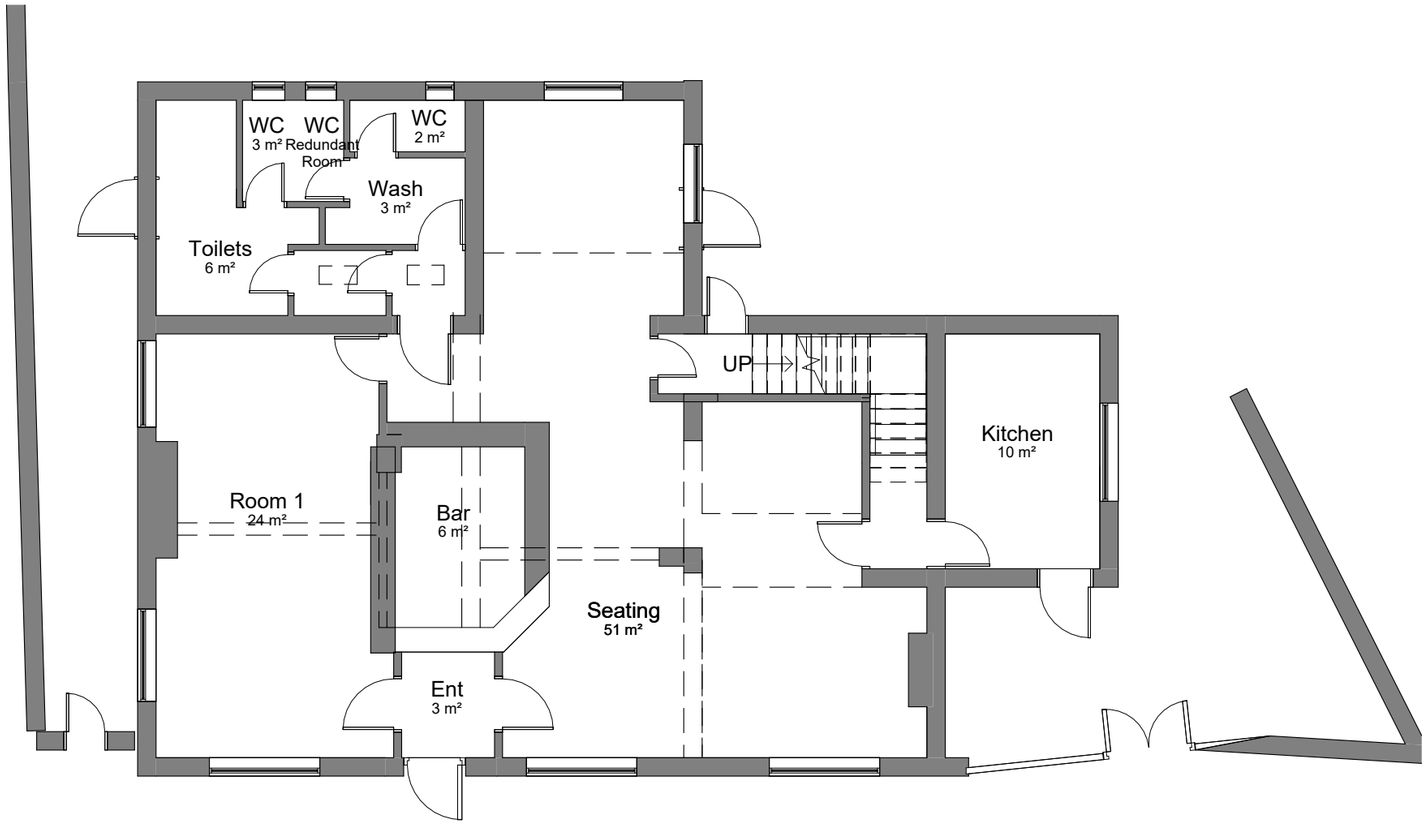

01-E-Ground Floor

1 : 100

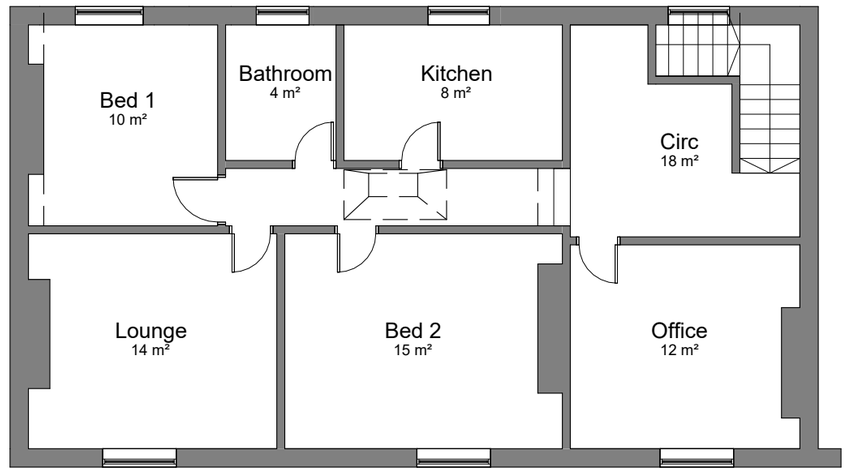

02-E-First Floor

1 : 100

COPYRIGHT © ALL RIGHTS RESERVED BY VIKAS ALYAS LTD. DO NOT SCALE FROM DRAWING. DRAWING INDICATES DESIGN INTENT ONLY. REPORT ANY DISCREPANCIES TO CLIENT / VA LTD. NOT TO BE USED FOR CONSTRUCTION UNLESS STATED SO. TO BE READ IN CONJUCTION WITH OTHER DRAWINGS OR SPECIFICATION WHERE PROVIDED.

ARCHITEK
BUILDING DESIGN CONSULTANCY
0161 505 1345
vikas@architek.uk
916 Stockport Road, Levenshulme, Manchester, M19 3AB

No.	Description	Date
P1	Issue to Planning	12.10.2024

PROJECT
Change of Use of first floor flat to restaurant and side extension and rear roof terrace

ADDRESS
Former Bridge Inn,
273 Clayton Lane, M11 4SS

Manchester City Council

PURPOSE OF ISSUE
Planning

SHEET
Existing Ground and First Floor Plans

CLIENT
The Bridge Manchester Ltd

Date	Project number	Scale (@ A3)
18.11.2024	1266	1 : 100
Drawn by: VA	DRAWING NUMBER: A103	REV: P1
Checked by: VA		