

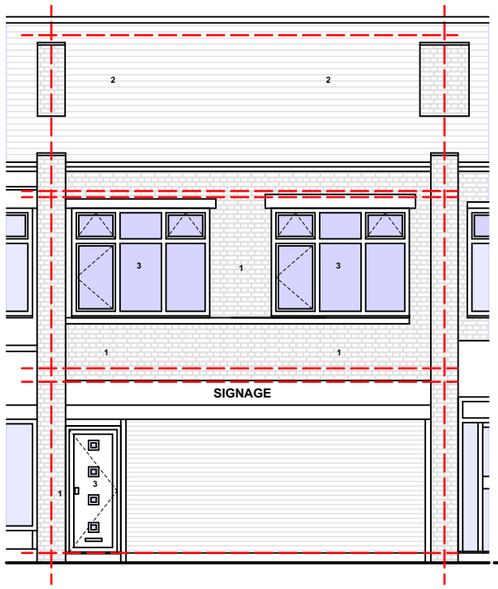



EXISTING GA FRONT ELEVATION

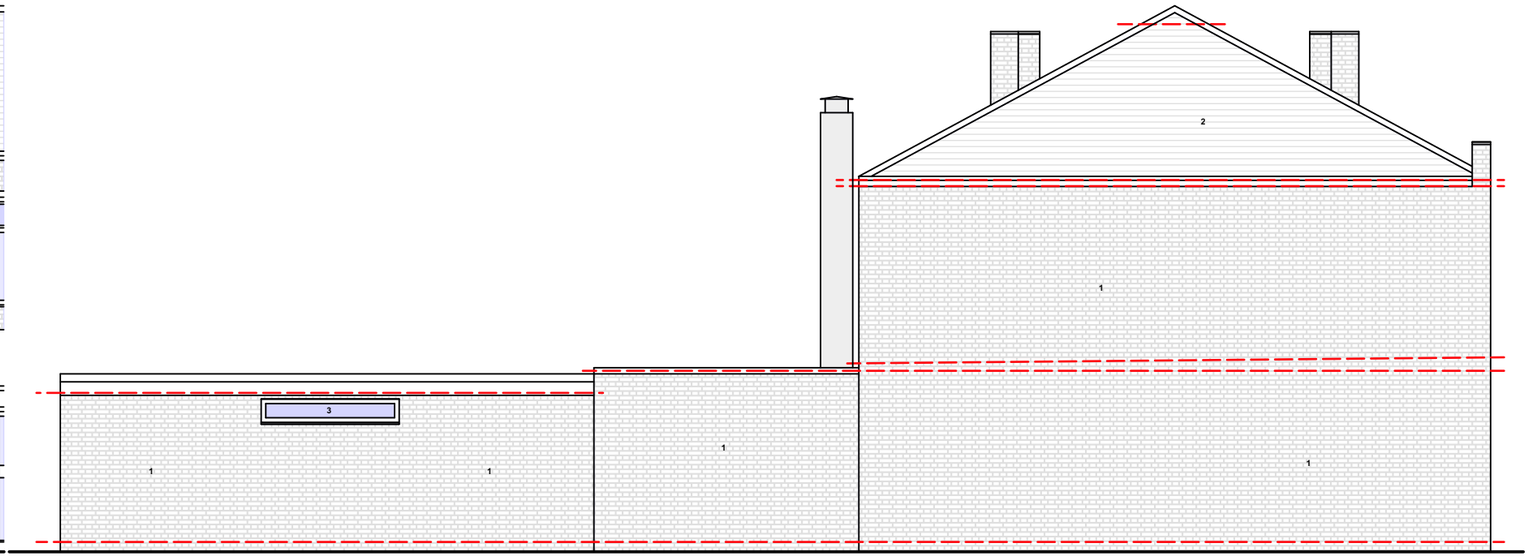

EXISTING GA SIDE ELEVATION 1

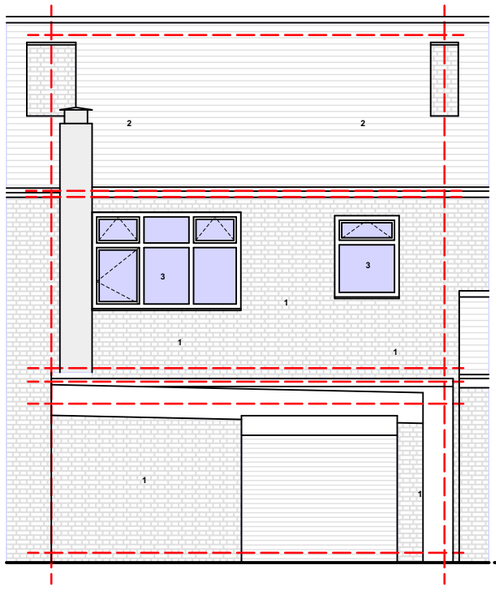

EXISTING GA REAR ELEVATION

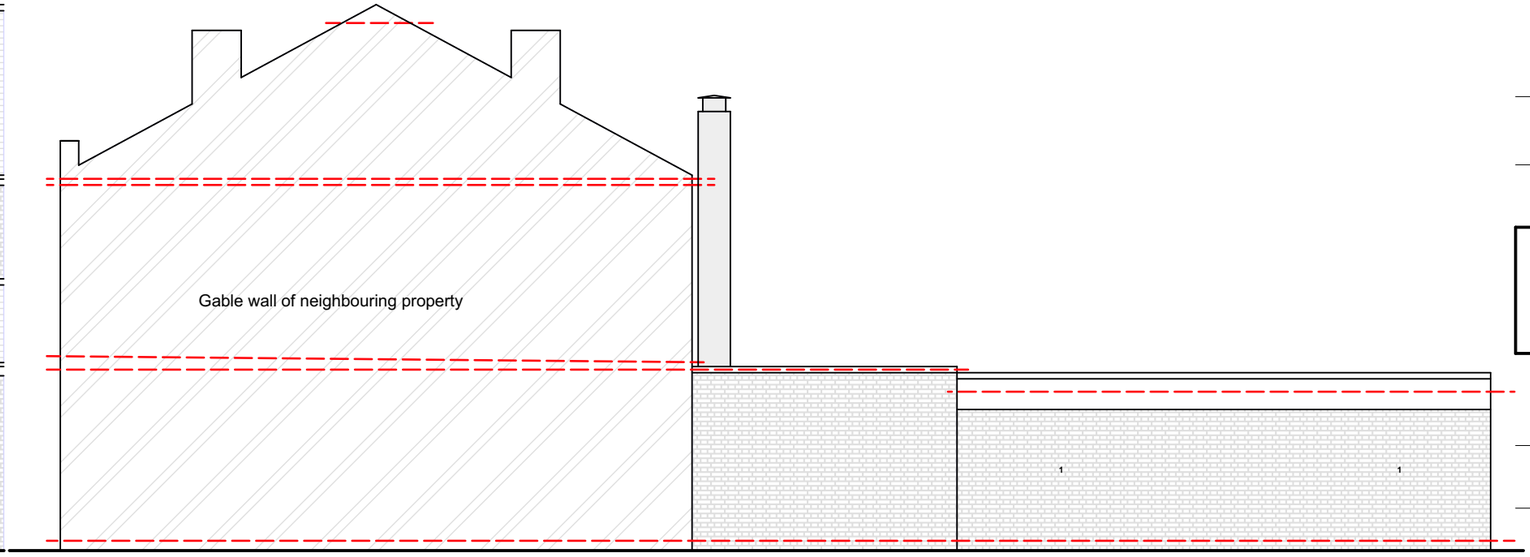

EXISTING GA SIDE ELEVATION 2

notes

This drawing is subject to a detailed building and site survey, therefore no guarantee of its accuracy can be given.
This drawing has been draughted in accordance with the clients design requirements.
All areas are approximate and are subject to a detailed building and site survey and further design development.
All dimensions should be checked prior to commencement of construction on site. Measurements should not be taken off the drawing.

All dimensions shown are in millimetres (mm).

Text Key

1. Existing facing brickwork
2. Existing rosemary roof tiles
3. Existing uPVC door/window

4. Proposed facing brickwork
5. Proposed rosemary roof tiles
6. Proposed uPVC door/window
7. Proposed vertically hung tiles
8. Proposed skylight
9. Proposed composite cladding
10. Proposed roller shutter

SCALE BAR 1:100

PL0 Planning Issue 28.11.24

revisions

PLANNING

NADA Architects Ltd
169 Kingsway
Burnage
Manchester
M19 2ND
Mob: 07974 735527
E: ahmed@nadaarchitects.com
W: www.nadaarchitects.com

D - design PL - planning PT - pre-tender
T - tender P - preliminary
C - construction R - record

IHSAN JABBAR

CONVERSION
9 LANE END ROAD,
BURNAGE, M19 1WA

EXISTING GA ELEVATIONS

scale	date	drawn	checked
1:100 @ A3	28.11.24	MI	AC

job no	(category) dwg no	revision
24-1307	(01)001	PL0

Drawing measurements shall not be obtained by scaling. Verify all dims prior to construction. Immediately report any discrepancies on this drawing to Architect. This drawing shall be read in conjunction with associated specifications and related consultant's documents.