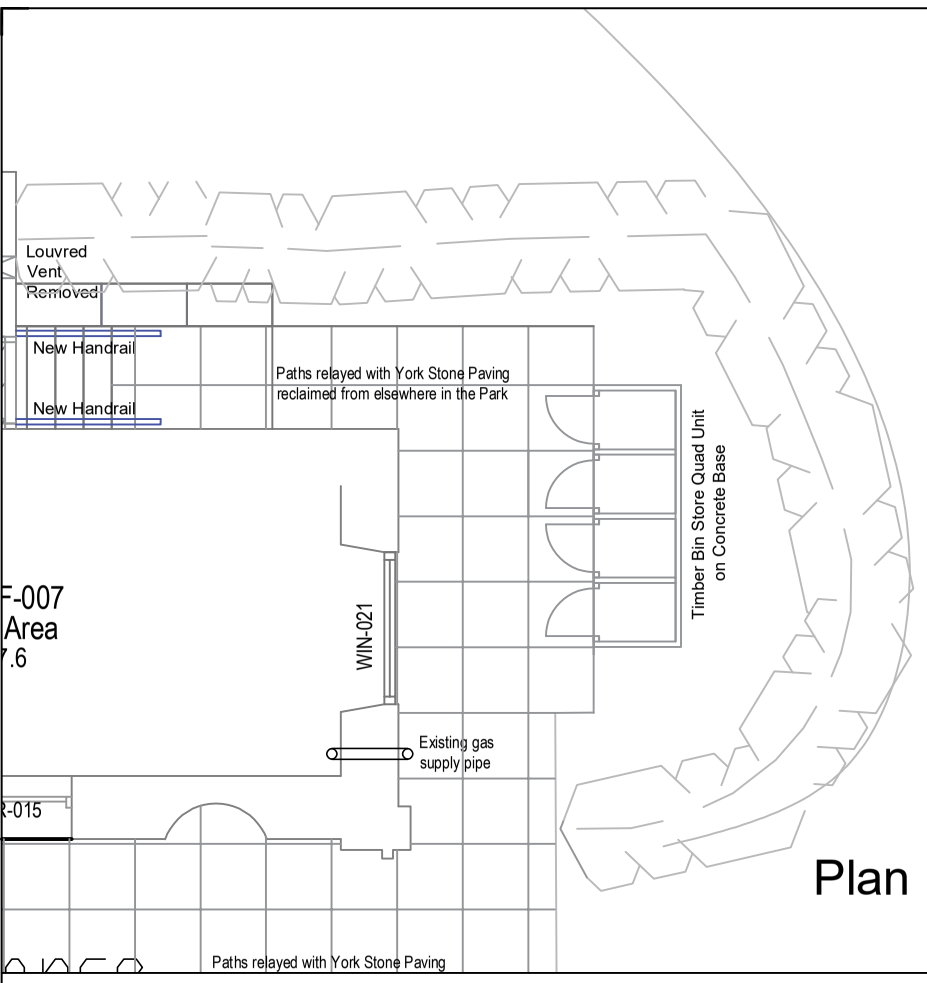

Plan

Rear Elevation to East (hedge not shown)

TIMBER BIN STORE:
Four-Bay Quad Unit Purpose made timber bin store available from Kingfisher Sales Direct, (or similar supplier). Overall dimensions 2410mm width, 804mm depth and 1200mm high. Suitable for 4no.180-Litre wheelie bins. It is intended that when full these will be taken to the Hall Service Yard and decanted into larger "Biffa Bins" for refuse collection. Located behind the hedge on the approach to the Kitchen rear entrance, the unit will not be directly visible from three directions. The bin store will sit on a new concrete base accessible from the new Yorkstone flags to be laid to replace the existing incomplete stone flag paving access.

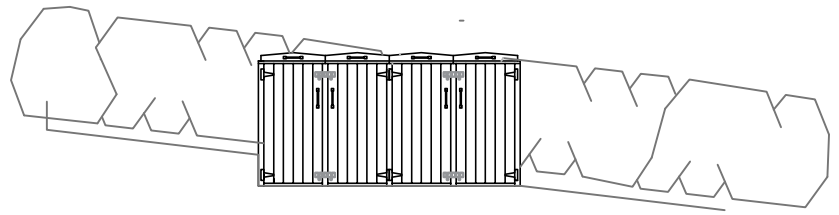

Front Elevation to West
(looking towards Park)

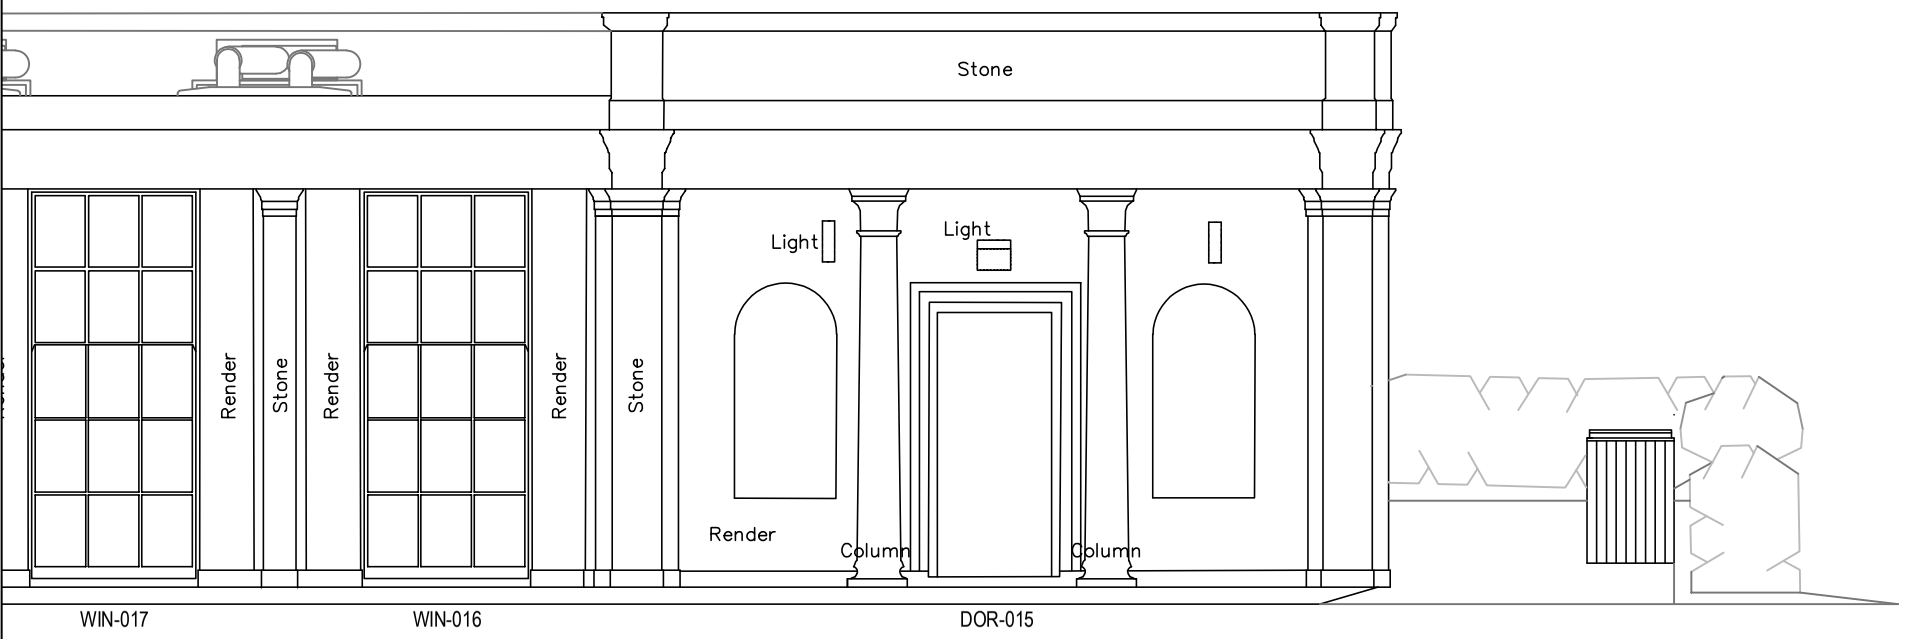

Side Elevation to South

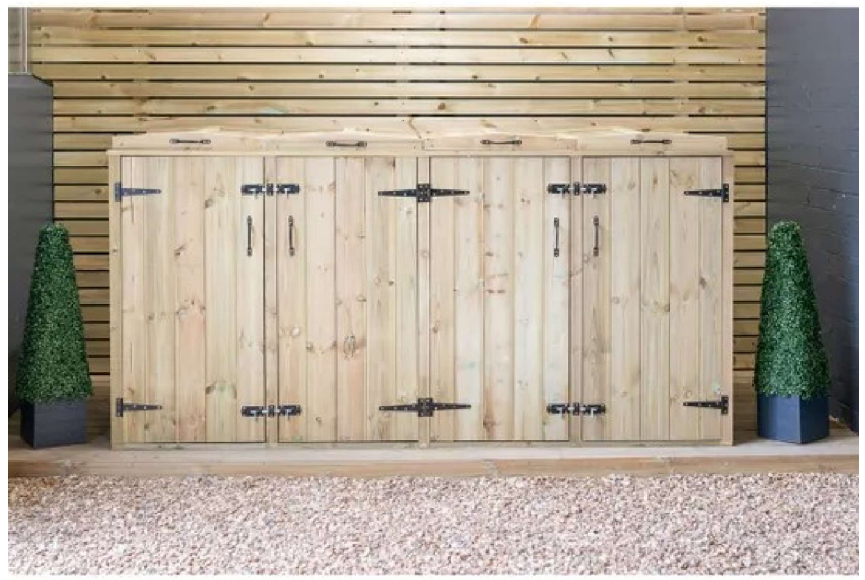

Quad Wheelie Bin Store

NOTES
1. All dimensions are in millimetres unless otherwise stated
2. This drawing is to be read with all other relevant documentation
3. Do not scale from this drawing, all measurement data should be taken directly from the model

Rev			
A	Photo image added	RB	230524

MANCHESTER CITY COUNCIL

Capital Programmes Division

Manchester City Council
PO Box 532, Town Hall
Manchester
M60 2LA

DRAWING STATUS: Planning Issue

PROPERTY TITLE:
Heaton Hall & Orangery
Middleton Road, Higher Blackley
Manchester M25 2SW

UPRN: 010090423976 & 010090423978 DFE NO: 0000

PROJECT TITLE:
Heaton Park Orangery
Internal & External Refurbishment

DRAWING TITLE:
Elevations to Timber Bin Store

JOB NO: LP/48449 DATE: 30/04/2024 REV:

SCALE: 1:25@A0 AUTHOR: R. Broadbent CHECKED BY: APPROVED BY:

DRAWING NO: HPO-MCC-B01-XX-DR-A-0025