

NOTE:SEE DRAWING ***202393_M1NT_XX_ZZ_A_DR_006 EXTERNAL REAR ELEVATION EXISTING AND PROPOSED*** FOR EXTERNAL REAR ELEVATION

TO BE READ IN CONJUNCTION WITH ***9140-2 Doux Chaton, Manchester - Mint Studio - Layout of proposed extraction system***

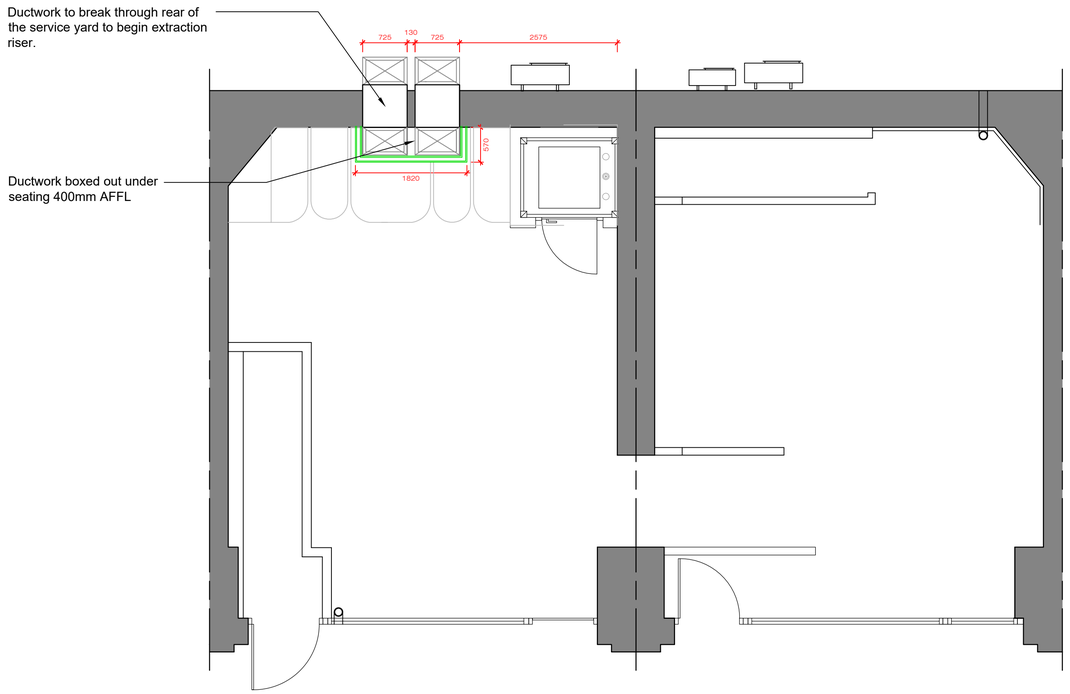

GROUND FLOOR - EXTRACT
SCALE 1:50

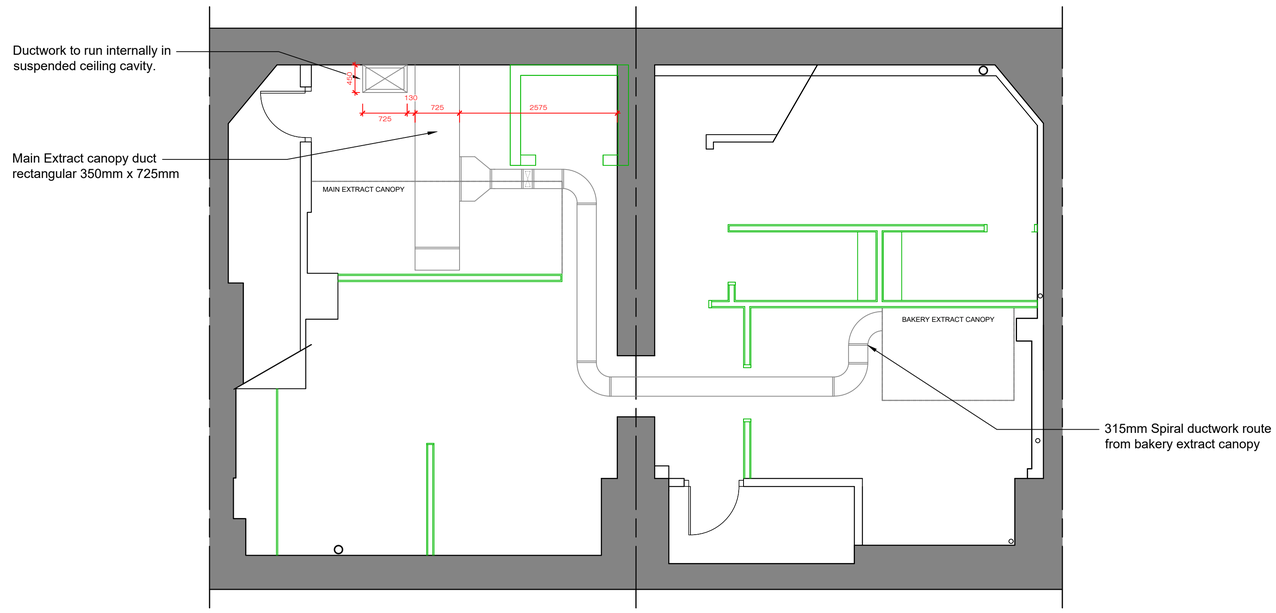

BASEMENT - EXTRACT
SCALE 1:50

GROUND FLOOR AND BASEMENT - EXTRACTION PLANS

© This Drawing and Design is the copyright of M1NT studio and should not be reproduced without written consent.

This non intrusive survey has been produced for spatial design purposes only.

Contractors are to check all levels and dimensions before setting out any site or shop work.

CDM 2015 Designers Risk Assessment
All works to be carried out under CDM regulations.

Contractor to ensure all relevant codes of practice and regulations for the proposed works are adhered to. No residual risk within the attached design unless specifically stated with the attached schedule.

DO NOT SCALE THIS DRAWING

Date	Rev	Details	Drwn	Chk
04.10.24	P1	PRELIMINARY	HE	LG

Issue:	For Information	**Stage:**	
Client:	DOUX CHATON		
Project:	265-267 Deansgate Terrace Deansgate Manchester M3 4EW		
Title:	GROUND FLOOR AND BASEMENT EXTRACT PLANS		
Date:	04.10.24	**Drawn:**	HE
Scale:	1:50	**Checked:**	LG
DWG NO:			**Rev**
202393_M1NT_XX_ZZ_A_DR_1010			P1

M1NT STUDIO. www.m1ntstudio.com | hello@m1ntstudio.com