COPYRIGHT


THIS DRAWING IS PROTECTED UNDER COPYRIGHT. COPYRIGHT REMAINS THE PROPERTY OF BRAWN DESIGN LTD UNLESS OTHERWISE ASSIGNED.

STRUCTURAL WORKS

ANY STRUCTURAL INFORMATION ON THIS DRAWING IS INDICATIVE ONLY. NO STRUCTURAL DETAILS TO BE TAKEN FROM THIS DRAWING. ALL STRUCTURAL DETAILS TO BE REFERRED TO A STRUCTURAL ENGINEER.

ALL DIMENSIONS

FIGURED DIMENSIONS ONLY TO BE TAKEN FROM THIS DRAWING. DO NOT SCALE. ALL DIMENSIONS TO BE VERIFIED ON SITE PRIOR TO THE COMMENCEMENT OF WORK. ALL CONTRACTORS MUST VISIT THE SITE AND BE RESPONSIBLE FOR CHECKING ALL SETTING OUT DIMENSIONS. NOTIFY BRAWN DESIGN LTD OF ANY DISCREPANCIES PRIOR TO ANY MANUFACTURE OR CONSTRUCTION WORKS.

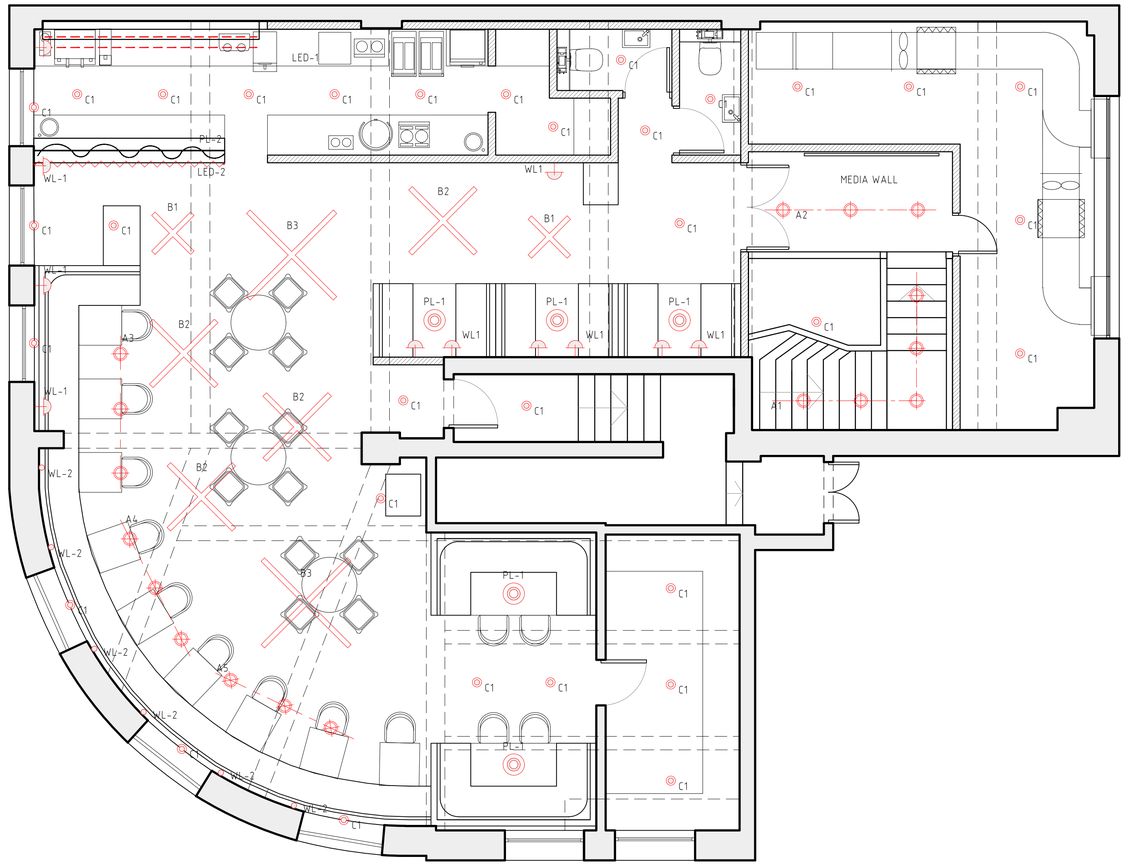

REF	KEY	LIGHTING DESCRIPTION		QTY	SUPPLIED BY
A1-5		DESCRIPTION:	TRACK LIGHT & SPOTS		
B1		DESCRIPTION:	CEILING 'X' FEATURE 900MM APPROX.		
B2		DESCRIPTION:	CEILING 'X' FEATURE 1500MM APPROX.		
B3		DESCRIPTION:	CEILING 'X' FEATURE 2000MM APPROX.		
C1		DESCRIPTION:	SURFACE MOUNTED SPOT LIGHT		
LED1		DESCRIPTION:	BACK BAR LED STEP LIGHTING		
LED2		DESCRIPTION:	FRONT BAR LED TUBE LIGHTING		
PL1		DESCRIPTION:	BOOTH AND TABLE PENDANTS		
PL2		DESCRIPTION:	BAR COUNTER FLEXI TUBE PENDANT		
WL1		DESCRIPTION:	VERTICAL LINEAR TUBULAR WALL LIGHT		
WL2		DESCRIPTION:	ART WORK TUBULAR FRAME		

FURTHER NOTES;
ALL LAMPS FOR GENERAL & DECORATIVE TO BE 'WARM WHITE' LED, 2700K SUPPLIED BY ELECTRICAL CONTRACTOR
IT AND SECURITY TO BE WIRED BACK TO COMMS CABINET WITHIN DESK CUPBOARD
ALL ELECTRICAL CABLING TO BE WIRED BACK TO DISTRIBUTION BOARDS WITHIN DESK CUPBOARD
ALL SMALL POWER ITEMS AND LED FITTINGS TO BE SUPPLIED BY ELECTRICAL CONTRACTOR
ALL FITTINGS TO BE DIMMERABLE

BRAWN DESIGN LIMITED.

BIZ HUB, ROOM G01, MELTON COURT, GIBSON LN,
NORTH FERRIBY. HU14 3HH

EMAIL: RICHARD@BRAWNDESIGN.CO.UK
MOBILE: 07985 344636

CLIENT: SHAKIL MUSSA, CHAOS BAR

PROJECT: MANCHESTER, OXFORD ROAD

DRAWING TITLE: PROPOSED, LIGHTING PLAN

JOB NUMBER: 2334

DRAWING NUMBER: 203

REVISION: T2

SCALE: 1:50

DRAWN BY: RCN

APPROVED BY: DIRECTOR

REV	DATE	NOTES	BY
T1	20-09-24	LIGHTING AMENDED TO NEW GA PLAN LAYOUT	RCN
T2	19-11-24	REFRESH REVISION	RCN

SCALE BAR

1:50 0 1 2 3 4 5M

1:100 0 1 2 3 4 5 6 7 8 9 10M