

Do not scale this drawing. All Dimensions must be checked on site. This drawing and all details contained hereon are copyright and must not be reproduced without written permission from Extend Your Home.

Planning

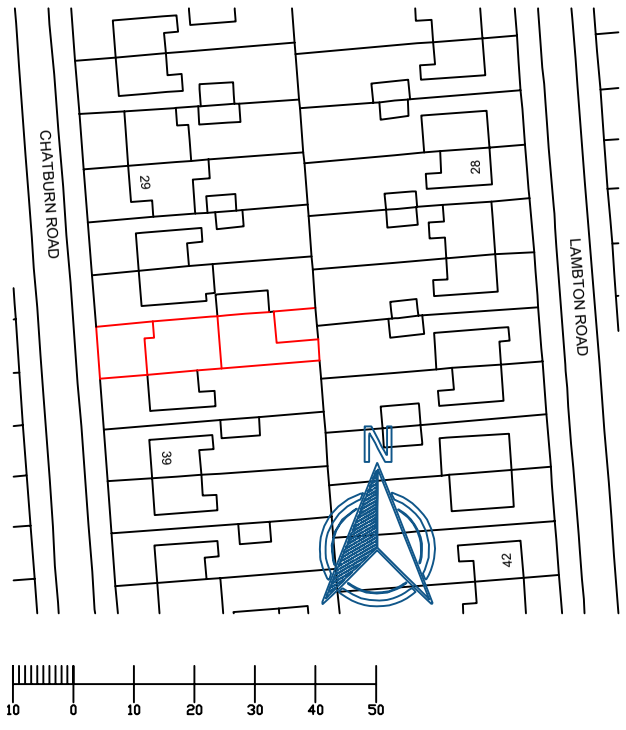

Scale 1:1250

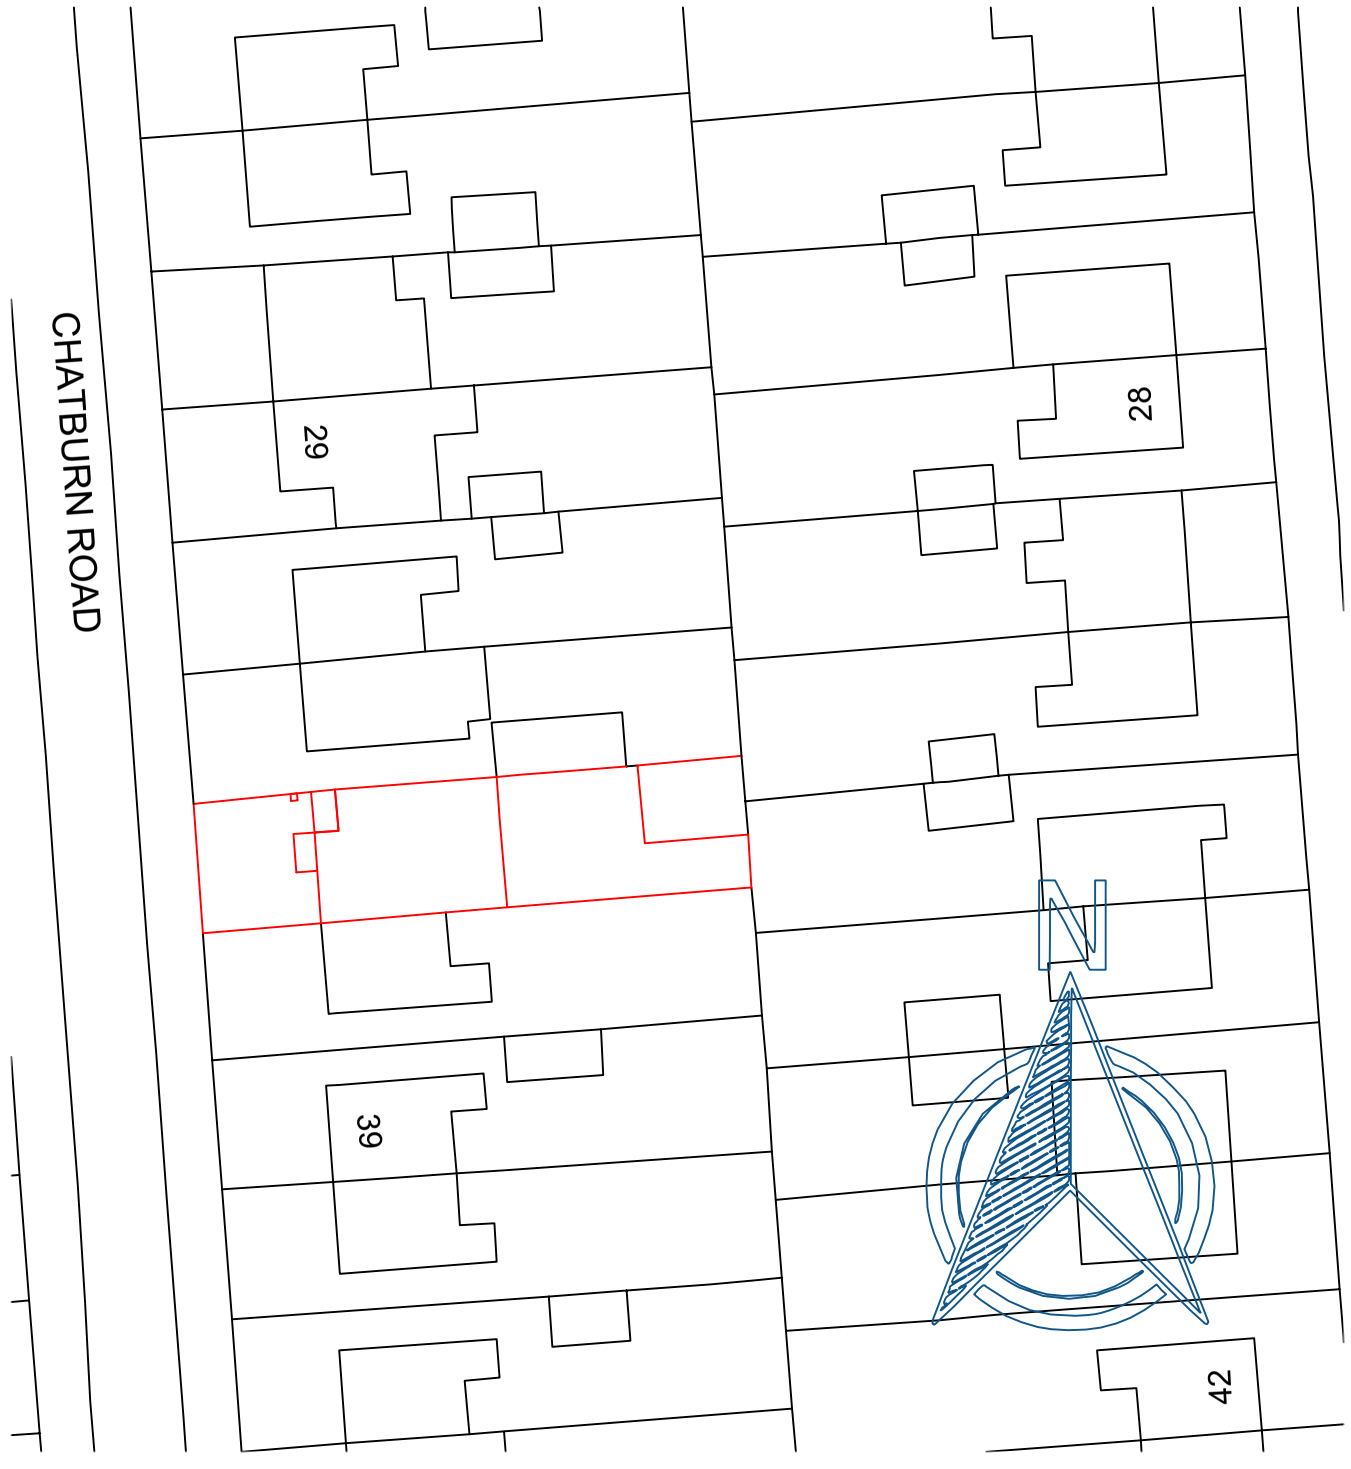

Scale 1:500

REV	DESCRIPTION	AUTH	DATE
/	/	/	/

EXTEND
Your **HOME**

Email: extendyourhome@outlook.com

Address
35 Chatburn Road
Manchester
M21 0XP

DESCRIPTION
Single–Storey Side/Front Extension & Porch

DRAWING TITLE
Location Plan / Proposed Site Plan

DATE	21/09/2024	DRAWN	TC
SCALE	1:1250/500	CLIENT	UI
DRAWING NUMBER	01	REVISION	/