




1 100008 Bay Study 8 - 3D View 1
SCALE

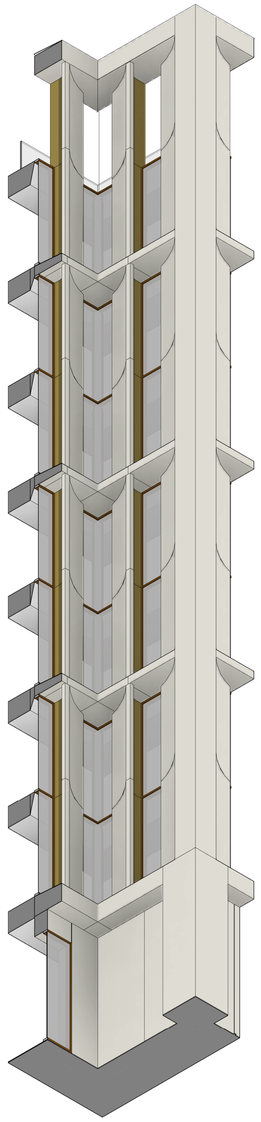


2 100008 Bay Study 8 - 3D View 2
SCALE

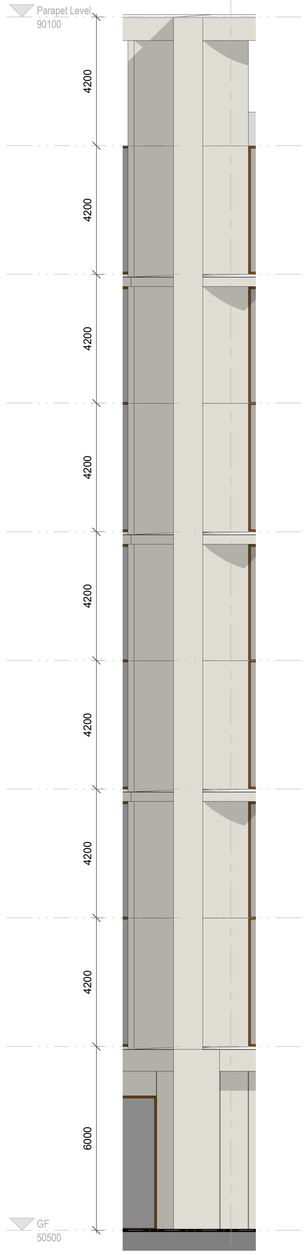


3 100008 Bay Study 8 - Elevation NE
SCALE 1 : 100

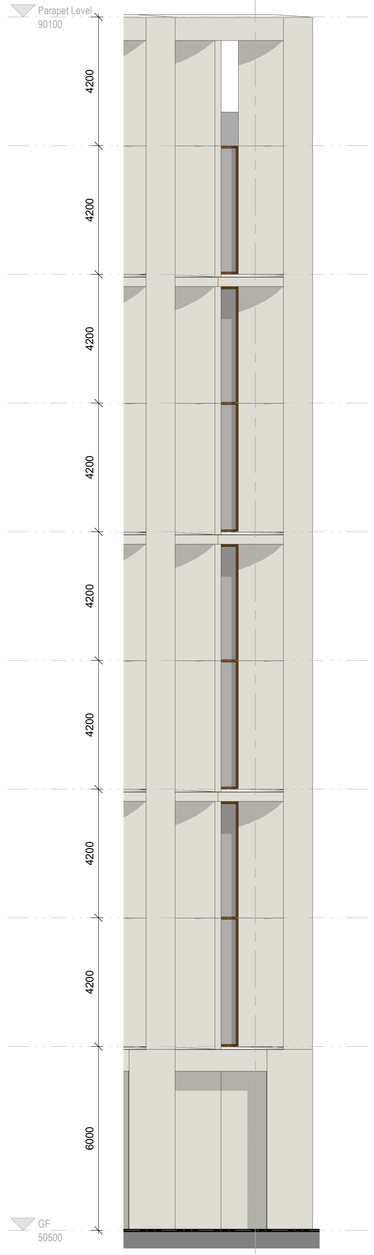


4 100008 Bay Study 8 - Elevation SE
SCALE 1 : 100

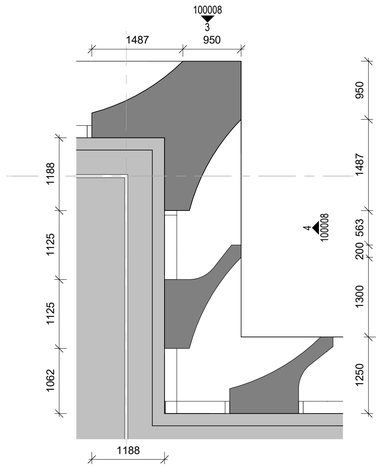


7 100008 Bay Study 8 - Parapet Level Plan
SCALE 1 : 50

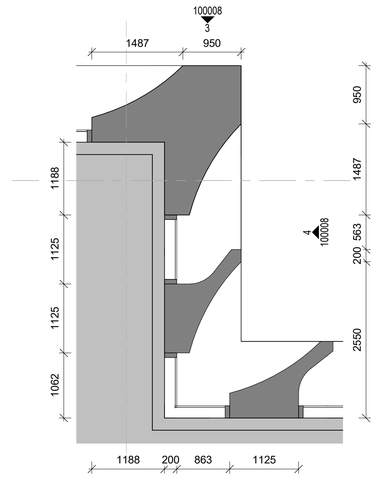

6 100008 Bay Study 8 - Upper Floor Plan
SCALE 1 : 50

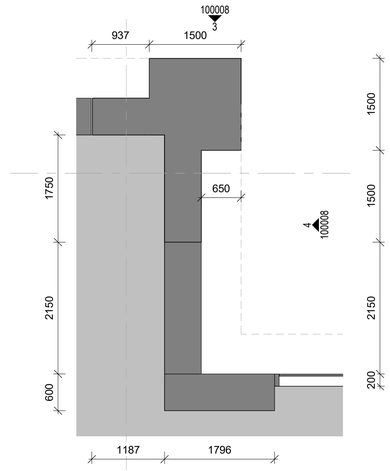

5 100008 Bay Study 8 - GF Plan
SCALE 1 : 50

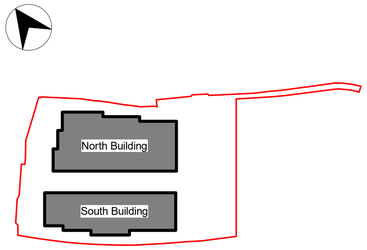

References

1. For design tolerances on façade elements please see typical Details Drawings 100009 and 100041.

General Notes

1. This drawing and its contents have been prepared to support, and are intended solely as information, for the Manchester Digital Campus planning application.
2. This drawing is to be read in conjunction with the Design and Access Statement and other documentation provided as part of this planning application.
3. This drawing is to be viewed or printed at scale shown.
4. The design has been based on current services information/surveys available

Government Property Agency

AtkinsRéalis

MANCHESTER DIGITAL CAMPUS

North Building -
Steps-Corners-Variations
Sheet 3 of 3

Scale	Originated	Checked	Reviewed	Authorised
1:100	GSG	CG	JM	NB
Original Size	**Date**	**Date**	**Date**	**Date**
A1	24/10/2024	25/10/2024	26/10/2024	28/10/2024

Drawing Number: MDCX-ATR-01-ZZ-DR-A-100008
Revision: P01